FLOOR PLAN COMMEMORATION HALL (MAIN HALL ONLY) AS PROPOSED.

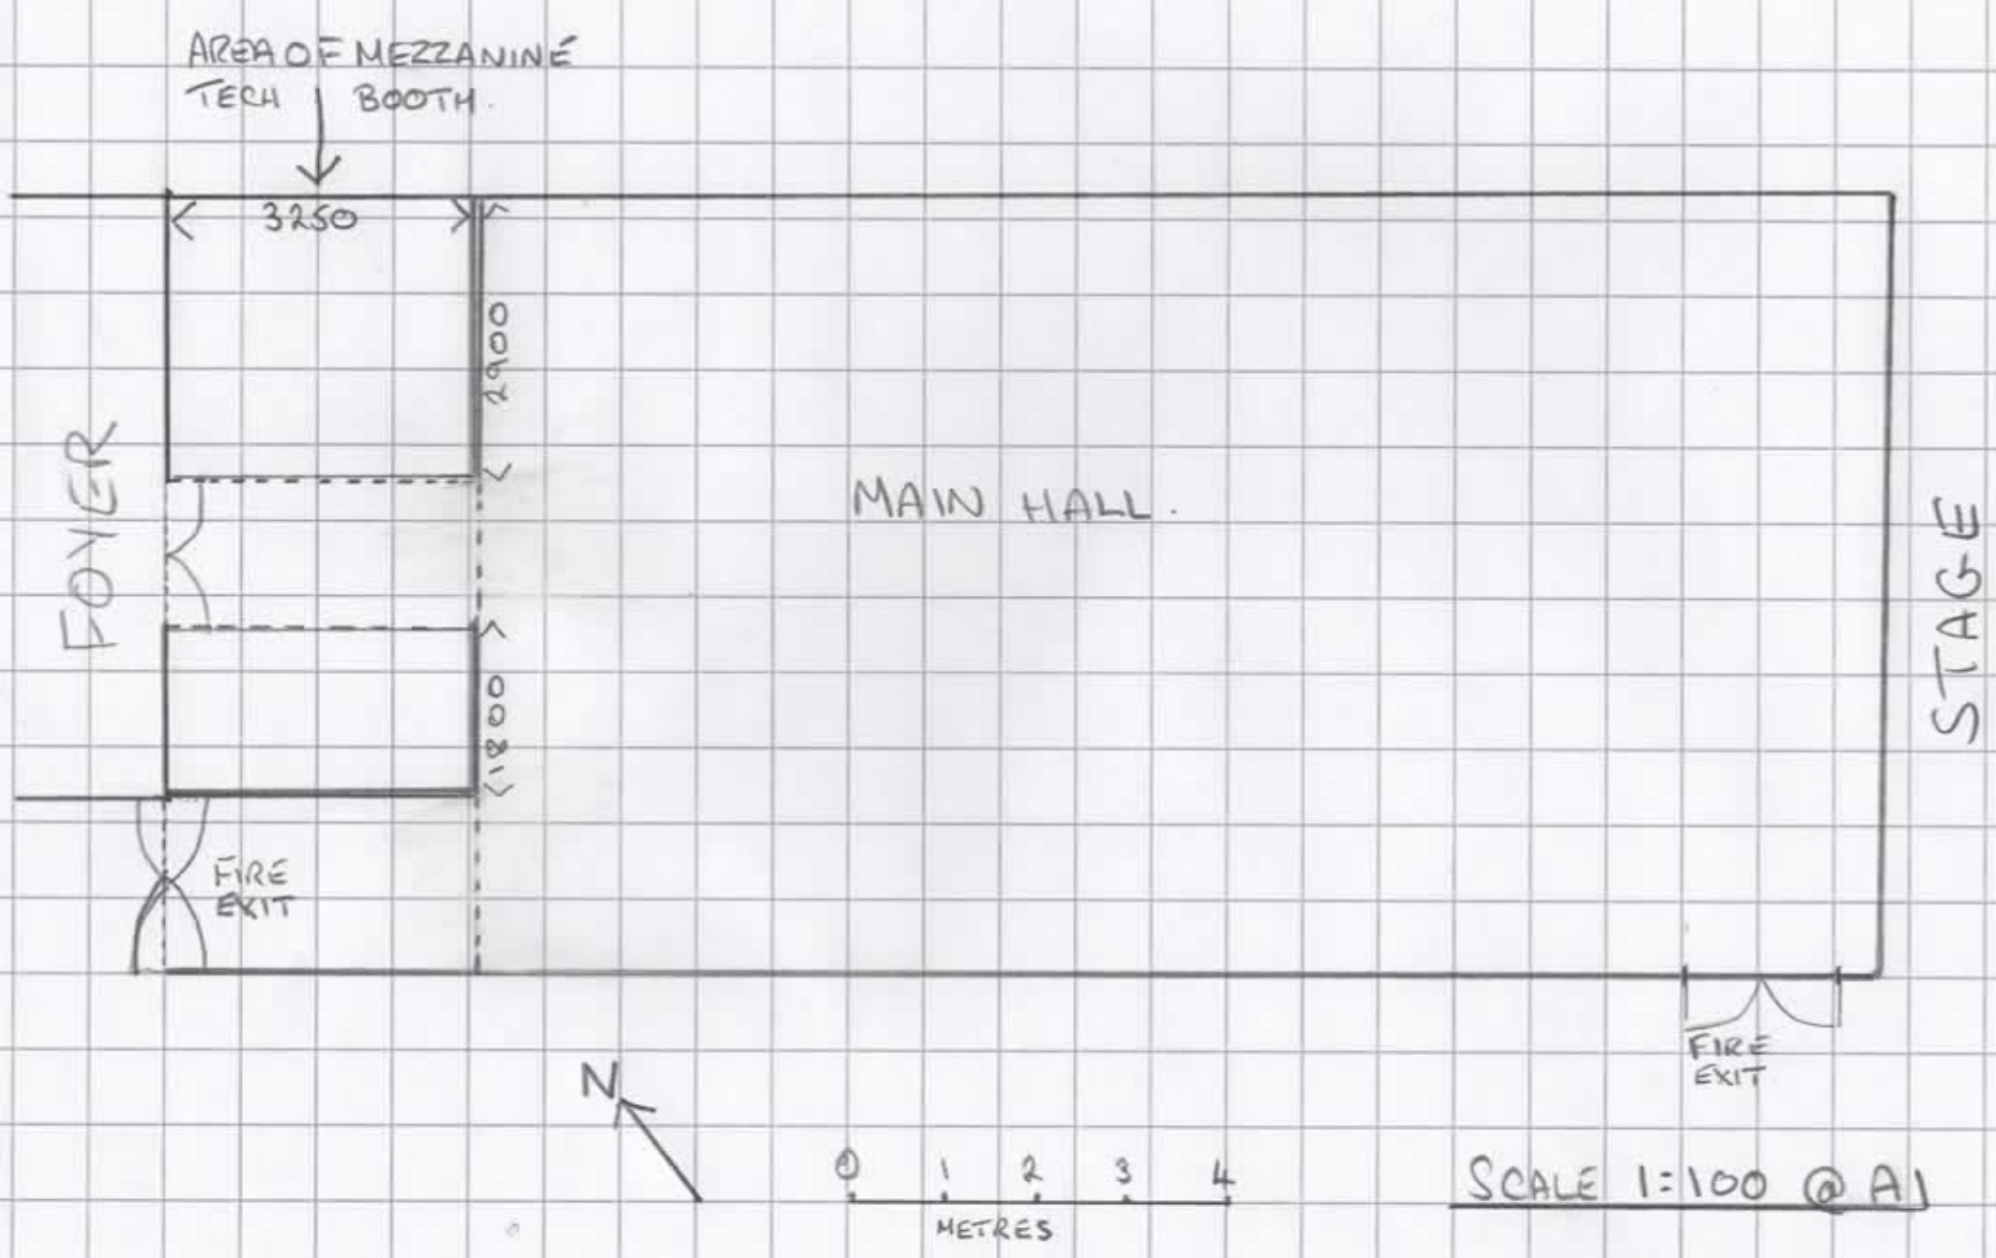

SCALE 1:100 @ A1