FLOOR PLAN COMMEMORATION HALL (MAIN HALL ONLY) AS EXISTED.

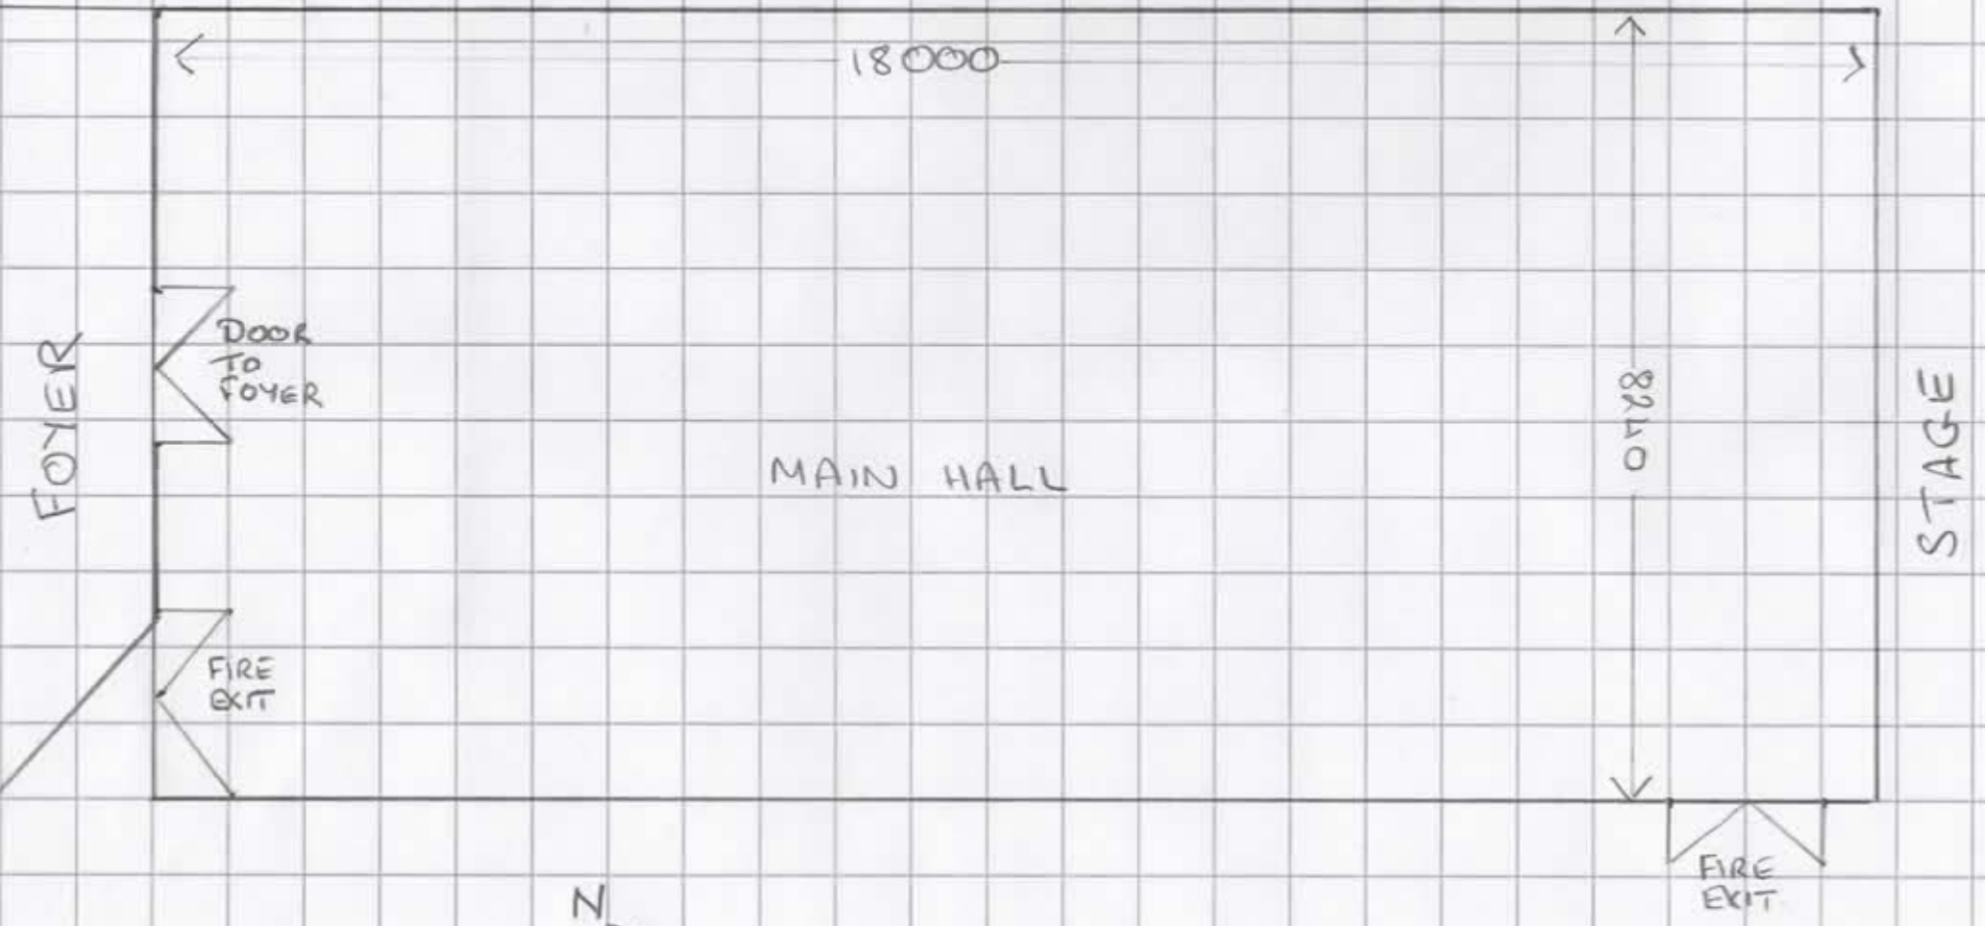



SCALE 1:100 @ A1