COMMEMORATION HALL MEZZANINE LEVEL TECHNICAL BOOTH (AS PROPOSED)

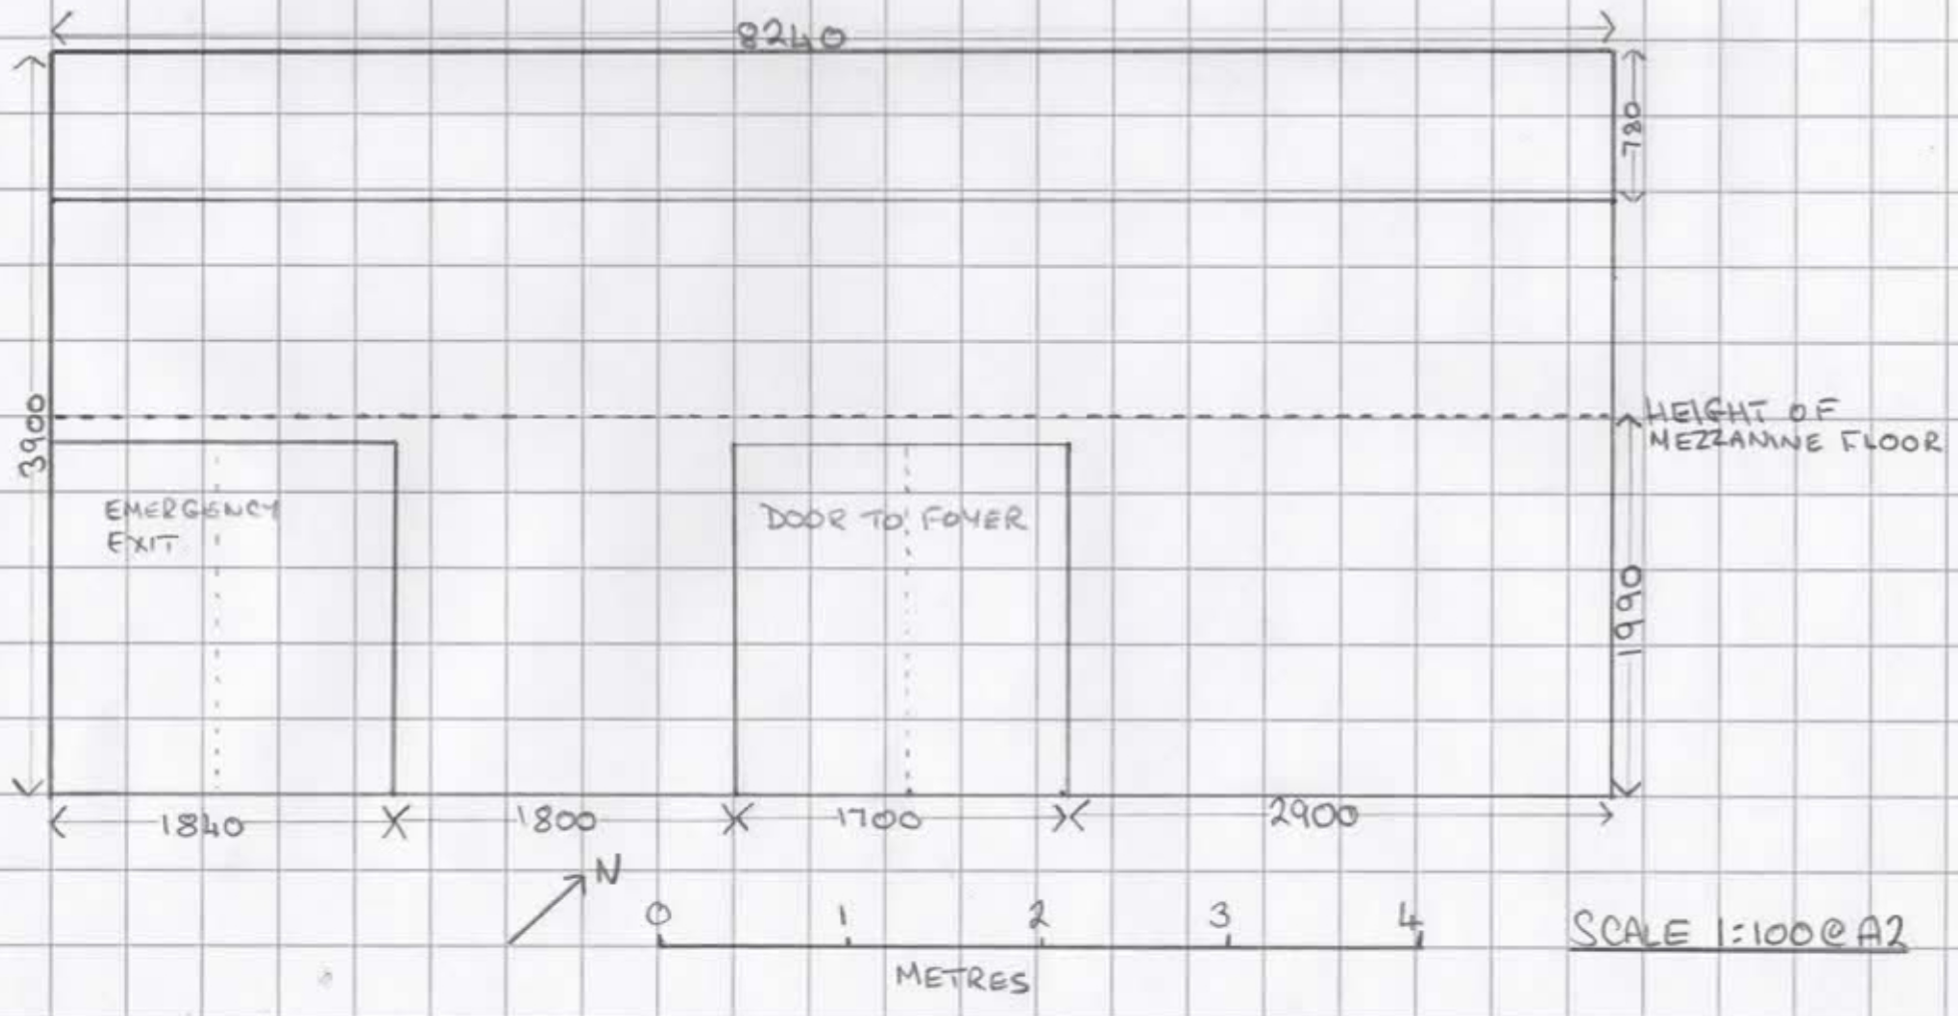

SCALE 1:100@A2