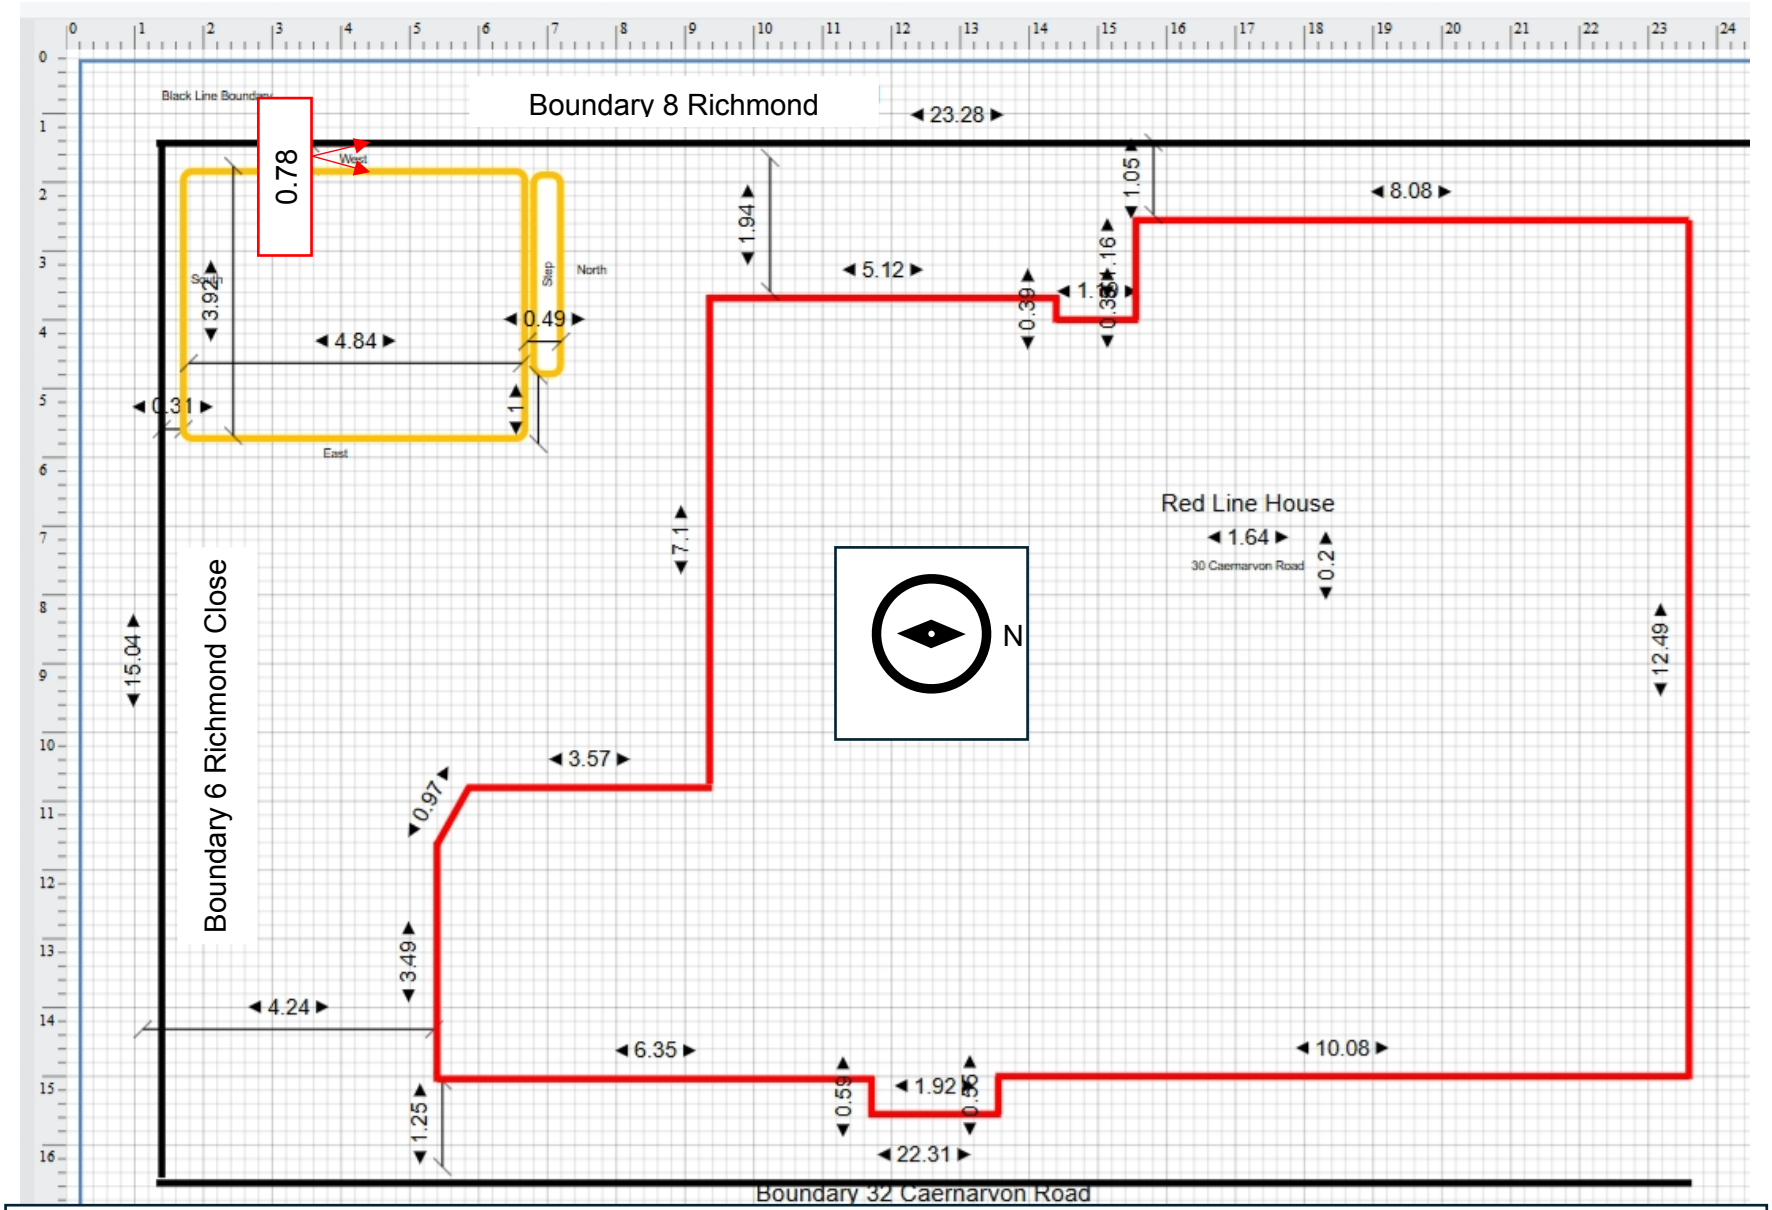

Site: 30 Caernarvon Road St Neots PE192RN		Drawing: 001A	Project: Gazebo	Drawn: Vince Fowles	Notes: Planning Ref: 25/00515/HHFUL
Title : Plan View		Scale: 1:100	17/09/25	Rev: A	