©COPYRIGHT: ALL RIGHTS RESERVED. THIS DRAWING MUST NOT BE REPRODUCED WITHOUT PERMISSION.

THIS SCHEME IS SUBJECT TO TOWN PLANNING AND ALL OTHER NECESSARY CONSENTS. THIS DRAWING IS NOT FOR CONSTRUCTION PURPOSES.
DIMENSIONS, AREAS AND LEVELS, WHERE GIVEN, ARE ONLY APPROXIMATE AND SUBJECT TO A SITE SURVEY. DIMENSIONS ARE IN MILLIMETRES UNLESS OTHERWISE STATED. ALL DIMENSIONS ARE TO BE CHECKED ON SITE.
DO NOT SCALE OTHER THAN FOR PLANNING PURPOSES.
THIS DRAWING IS TO BE READ IN CONJUNCTION WITH ALL RELEVANT CONSULTANTS' AND/OR SPECIALISTS' DRAWINGS/DOCUMENTS AND ANY DISCREPANCIES OR VARIATIONS ARE TO BE NOTIFIED BEFORE THE AFFECTED WORK COMMENCES.

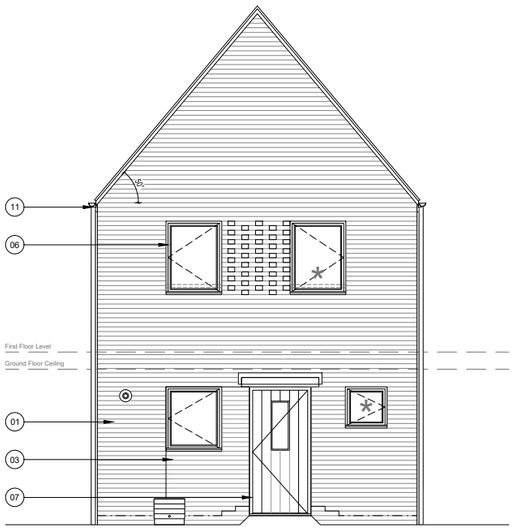

Front Elevation
Scale 1:100

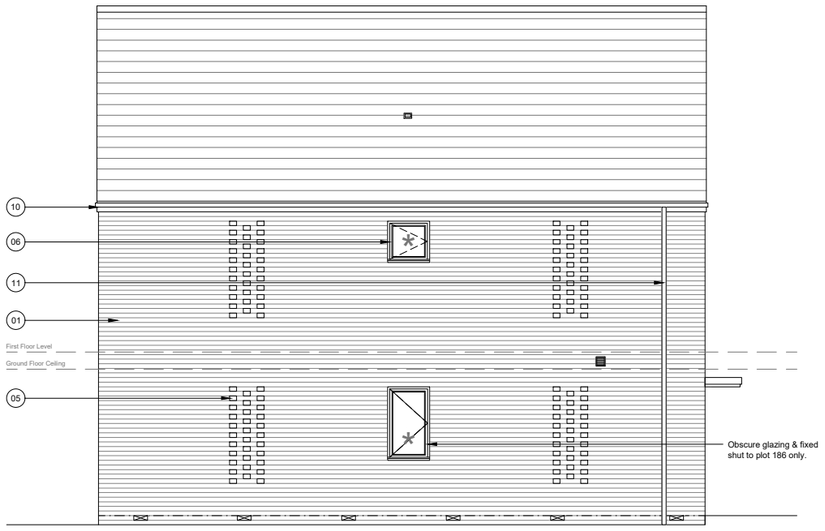

Side Elevation (1)
Scale 1:100

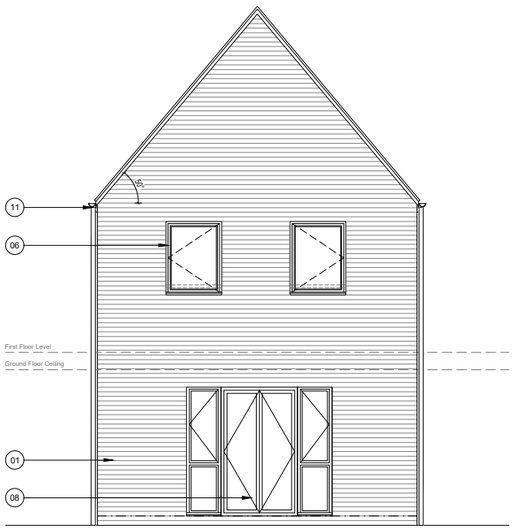

Rear Elevation
Scale 1:100

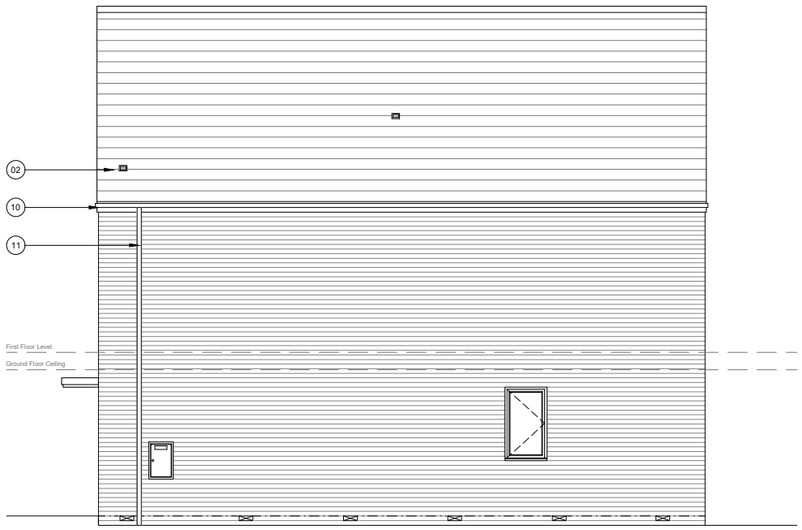

Side Elevation (2)
Scale 1:100

PH 305 V2

Plots: 157, 162, 177, 186

0m 1m 2m 3m 4m 5m 6m 7m 8m 9m 10m

Scale 1:100

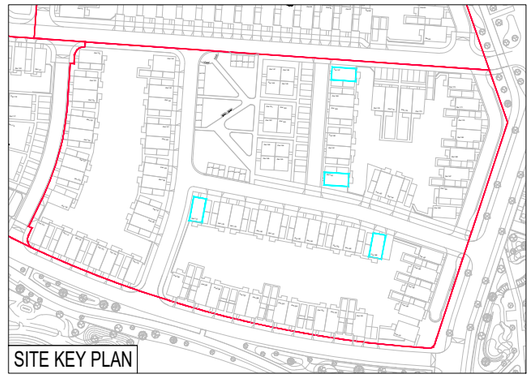

Proposed Material Legend:

01 Facing Brickwork.
Refer to proposed external materials site plan drawings for specified colour.

02 Concrete roof tile with mock joint and hidden interlock.
Refer to proposed external materials site plan drawings for specified colour.

03 15mm Recessed brick panel detail.

04 Protruding brick header detail.

05 Protruding brick feature detail.

06 Windows: 'Dark Grey' uPVC

07 Solid Front entrance Door. Colour: 'Dark Grey'

08 Patio Doors - Colour: 'Dark Grey' uPVC

09 Painted Aluminium Canopy - Colour to match window frames

10 uPVC Facia, Soffit, Bargeboards. Colour: TBC

11 uPVC Rainwater goods (gutter, downpipes) in colour: TBC

12 PPC metal protruding window frame feature

* Obscure glazing

Rev.	Description	Dr	Ch	Date
P02	GF WINDOW & FEATURE BRICKWORK ADDED	KJ	TM	14.01.25
P01	PRELIMINARY ISSUE	KJ	TM	30.08.24

Project:
WESTERN PARCEL,
WINTRINGHAM PARK,
ST NEOTS

Drawing Title:
Proposed Elevations
House Type PH 305 V2
Private
Brick

Dwg No.: STN-TRE-PL-XX-DR-A-1605 Rev: P03 TD No.: 1112

Drawing Size:A3 | Scale: 1:100 | Drawn by: KJ | Checked by: TM | Date: APR'24

Client:

DURKAN

Unit S13, BTC,
Bessemer Drive,
Stevenage,
Herts, SG1 2DX.
Tel.No. 01438 310185
www.tremedesign.co.uk

TREME DESIGN