PROPOSED



WEST ELEVATION (FRONT)

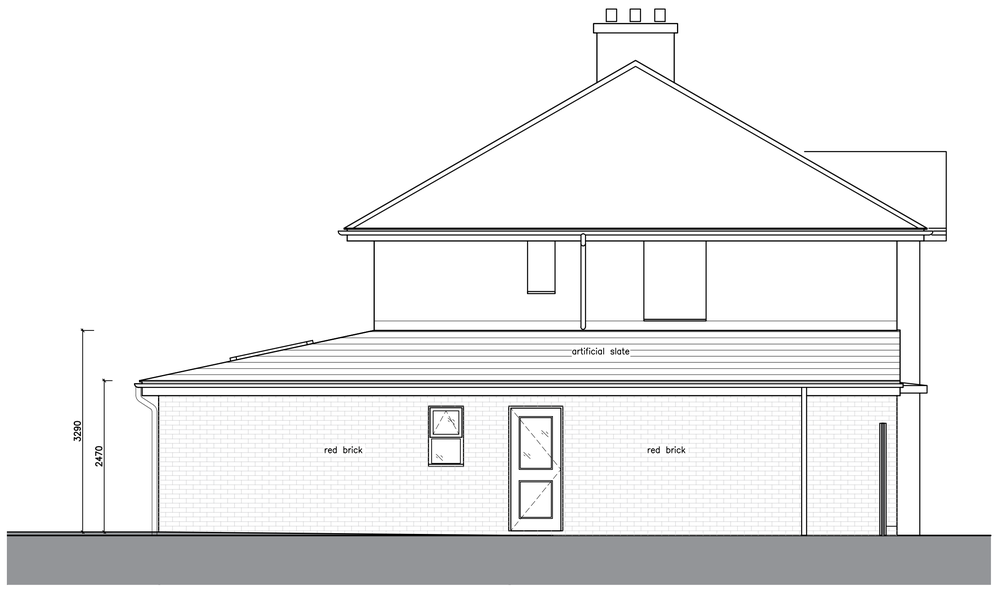

NORTH ELEVATION (SIDE)



EAST ELEVATION (REAR)

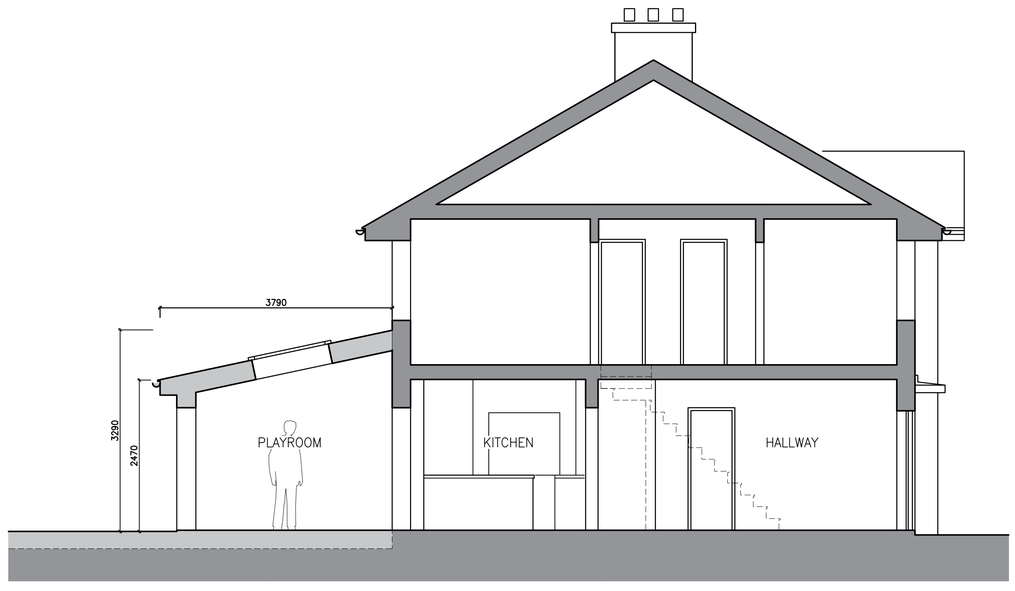

SECTION A–A

SCALE 1:50 0 0.5 1.0 2.5m

PLANNING

job title	drawing no.
Mr & Mrs Bennett — House Extension	26.001 - ME - 300

drawing title	scale	size	date
Proposed - Elevations & Section	1:50	A1	Nov 26