PROPOSED

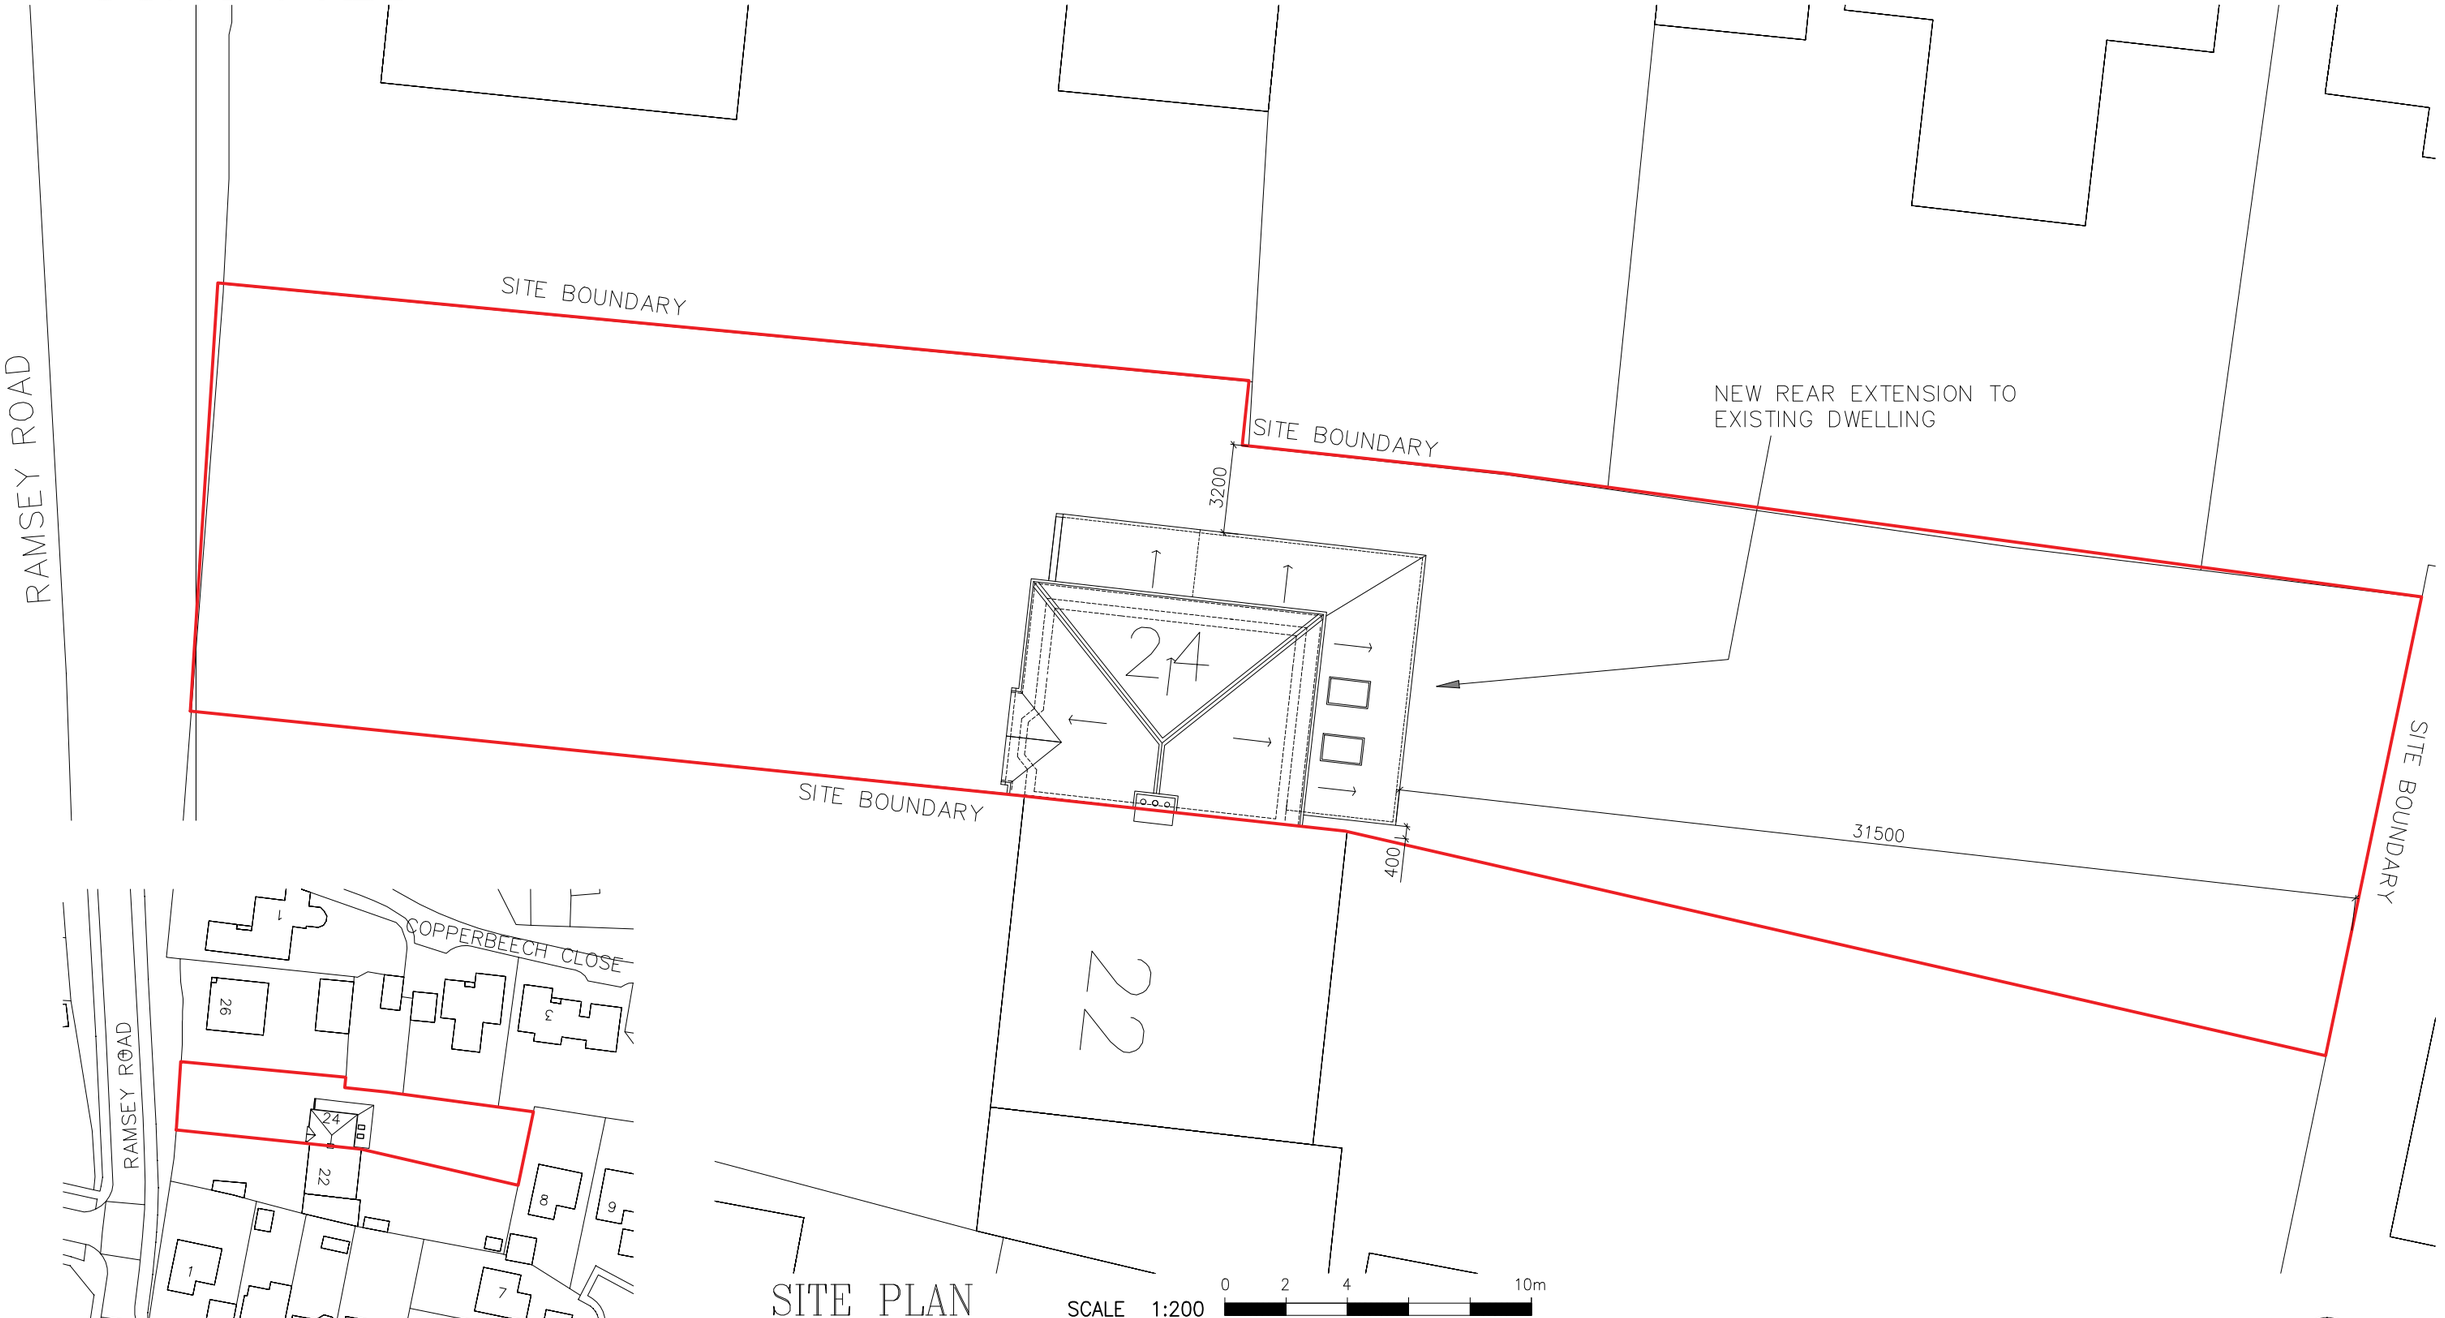

SITE PLAN SCALE 1:200 0 2 4 10m

SITE LOCATION PLAN

SCALE 1:1250 0 10 20 60m

PLANNING

job title	drawing no.
Mr & Mrs Bennett — House Extension	26.001 - MP - 010

drawing title	scale	size	date
Proposed - Location and Site Plan	1:200/ 1:1250	A3	July 26