PROPOSED

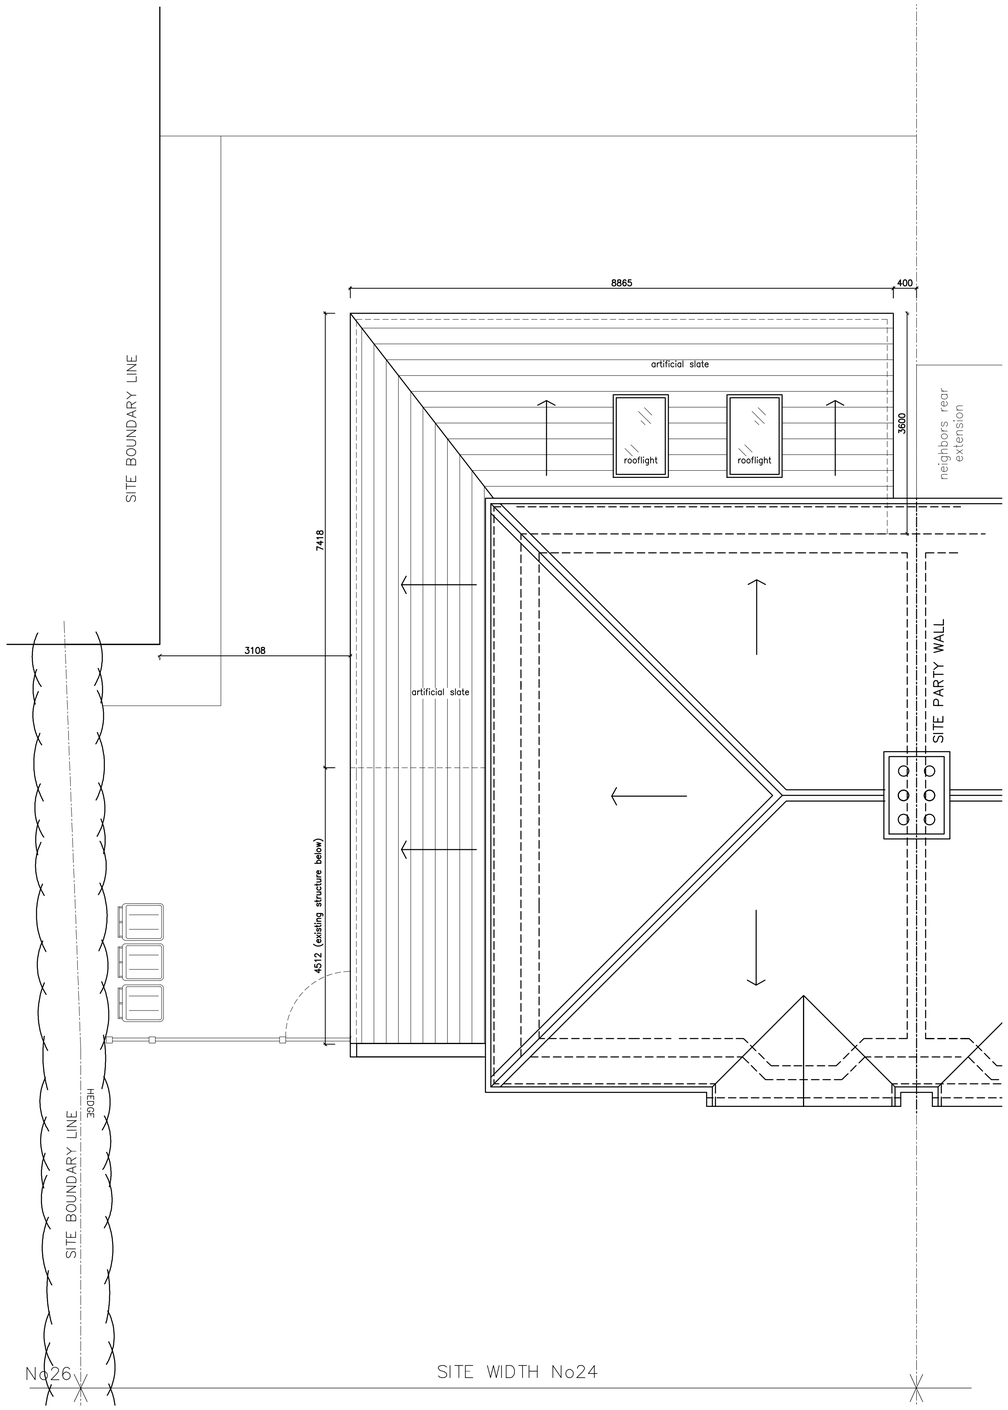

ROOF PLAN

SCALE 1:50 0 0.5 1.0 2.5m

PLANNING

job title	drawing no.
House Extension	26.001 - MP - 101

Mr & Mrs Bennett

drawing title	scale	size	date
Proposed Roof Plan	1:50	A1	Nov 26