Location Plan

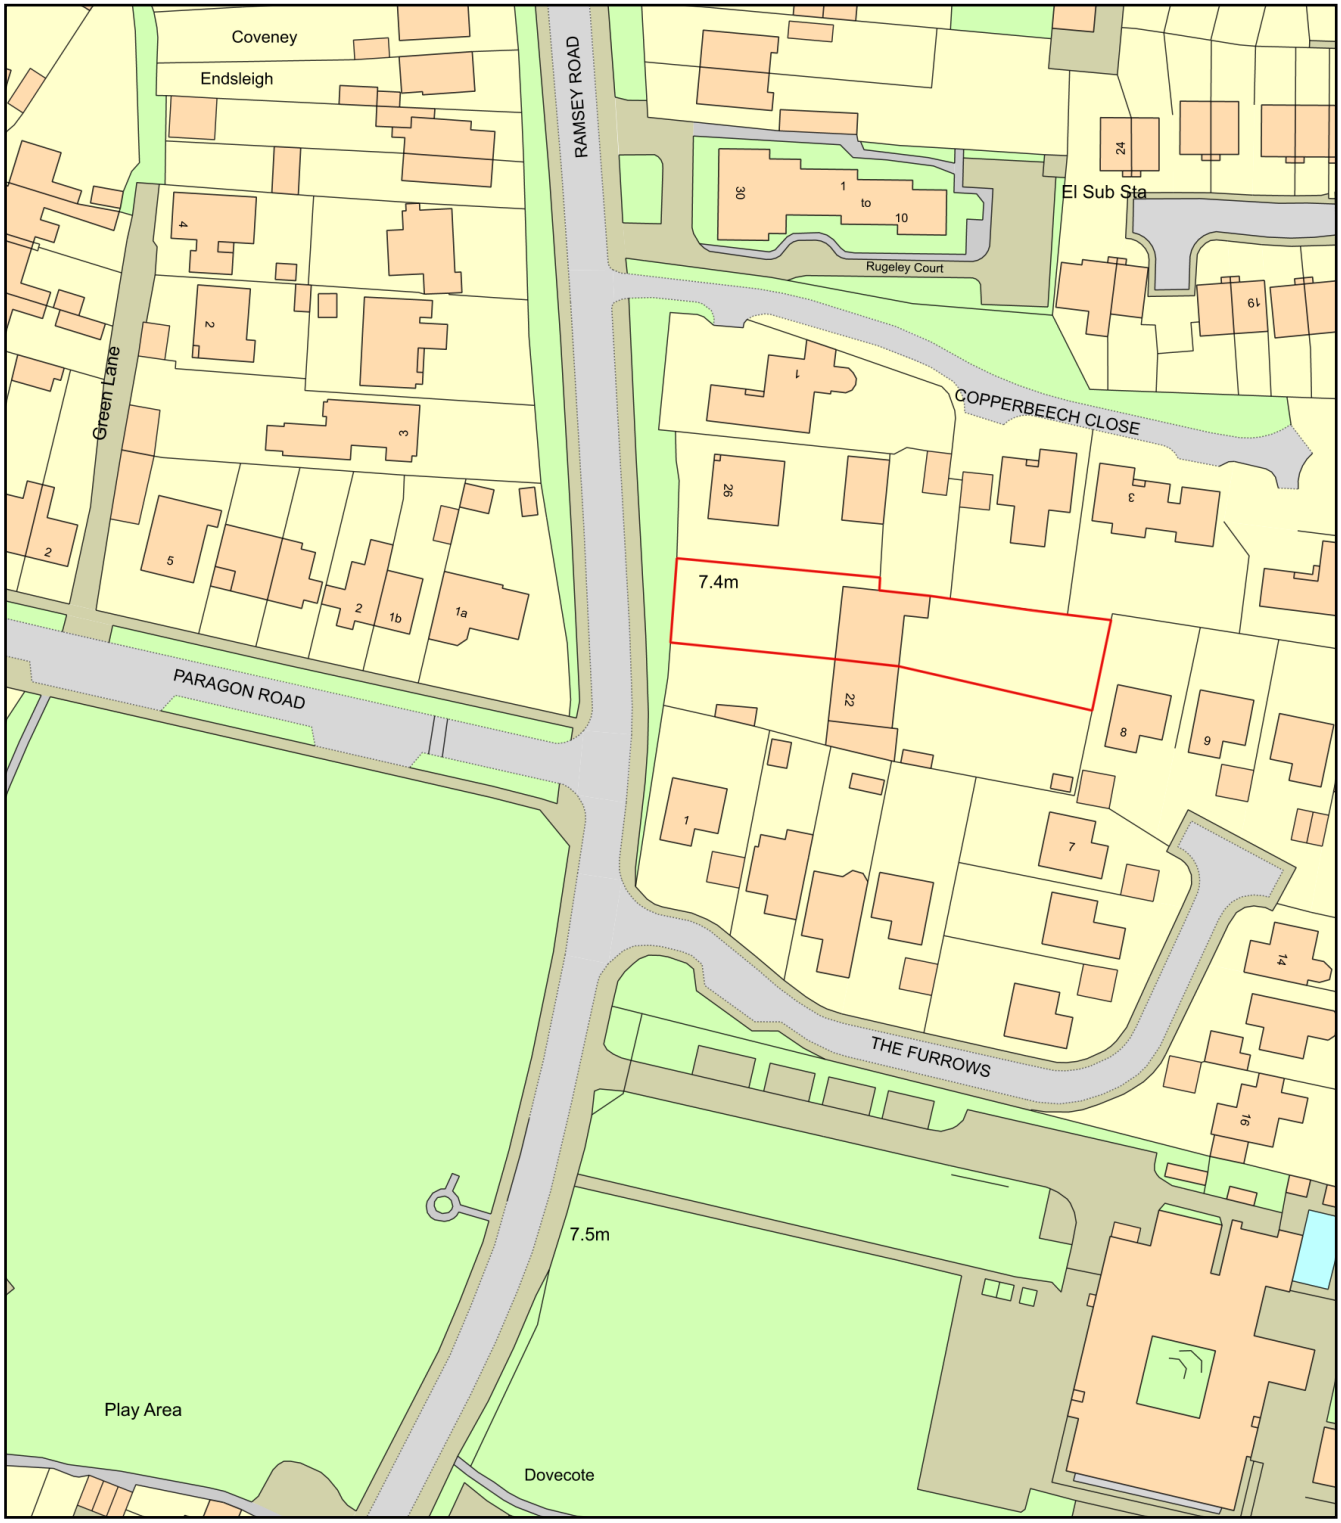

0 50
Metres

N

ReQuestaPlan

Plan Produced for:	Mr & Mrs Bennett
Date Produced:	16 Nov 2026
Plan Reference Number:	TQRQM26320131340468
Scale:	1:1250 @ A4

© Crown copyright and database rights 2025 OS 100042766