EXISTING GROUND FLOOR PLAN - 1:100

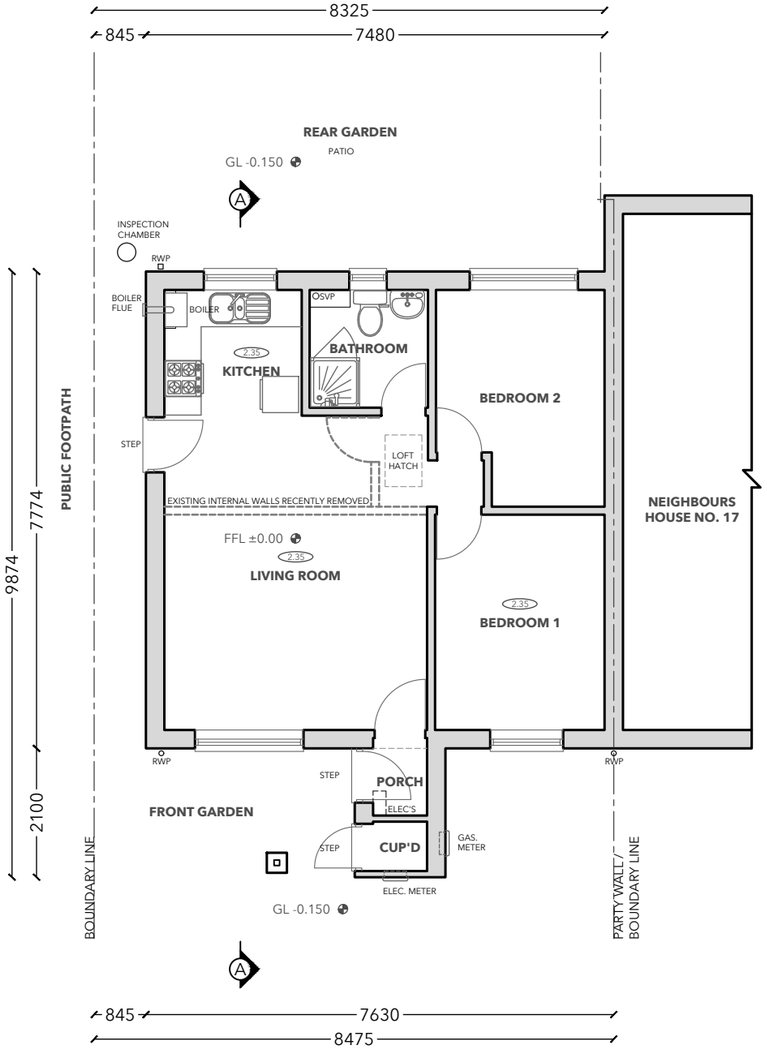

EXISTING ATTIC PLAN - 1:100

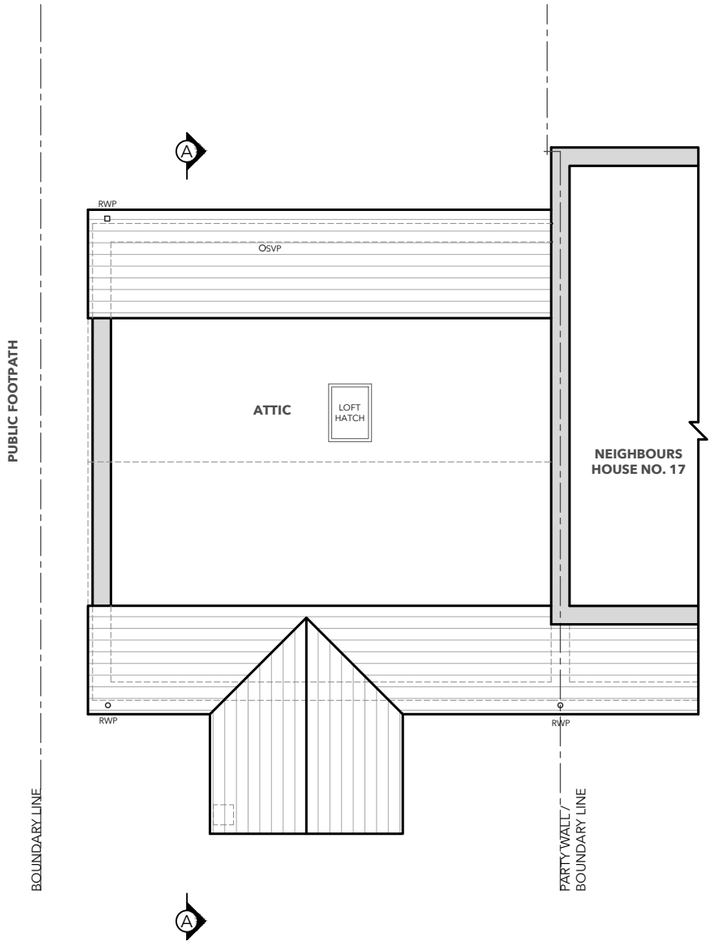

EXISTING ROOF PLAN - 1:100

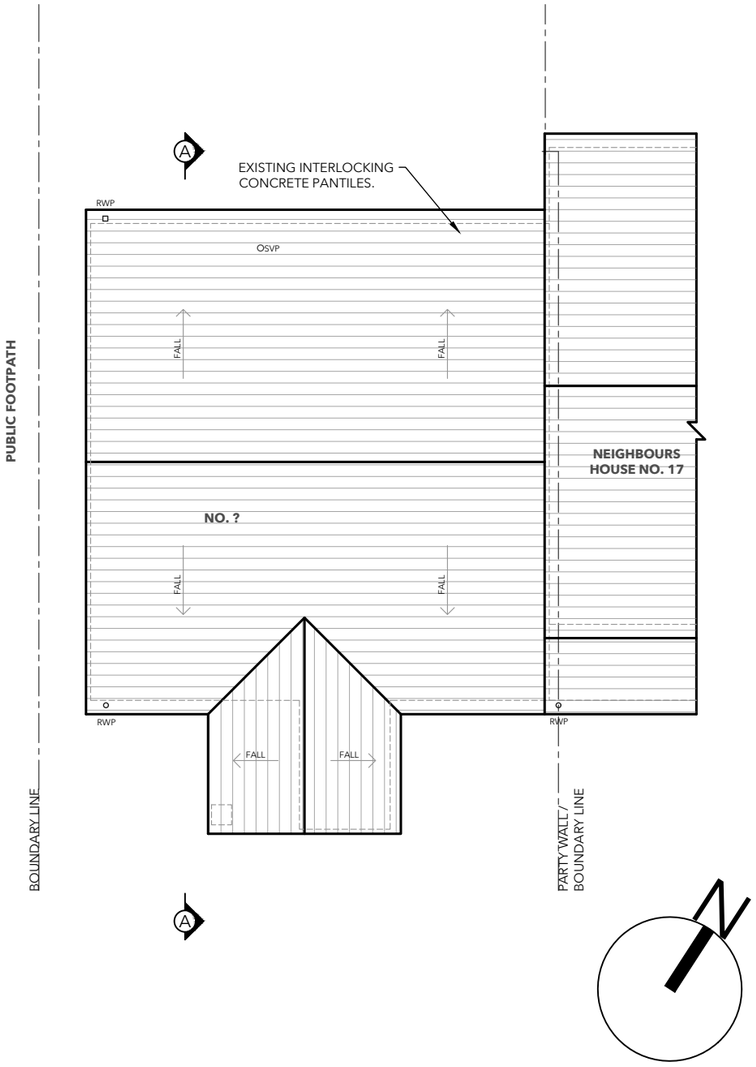

SCALE 1:100 (METERS)

0 1 2 3 4 5 7.5

DRAWING NOTES:

This drawing is the copyright of Trevor Smith Design and must not be reproduced without permission. Do not scale from this drawing. Use figured dimensions only. All dimensions and site conditions shall be verified on site before commencing work or ordering materials. Any discrepancies, omissions or uncertainties shall be reported to Trevor Smith Design for clarification before proceeding.

REV	DATE	DESCRIPTION	BY
A	31/10/2026	First Issue	TS

TREVOR SMITH
DESIGN
CHARTERED ARCHITECTURAL TECHNOLOGIST

Castle Hill House, High Street, Huntingdon, Cambridgeshire PE29 3TE

T: 01480 400693 **E:** trevor@trevorsmith.design **W:** trevorsmith.design

CLIENT: Mr Harris	SCALE AT A3: 1:100	DATE: 31 October 2026
ADDRESS: 15 Bayliss Road, Godmanchester, Huntingdon, Cambridgeshire PE29 2EY	DRAWN BY: TS	CHECKED BY: TS
DRAWING TITLE: Existing Floor Plans	DRAWING NO: 246-1-03	REVISION: A