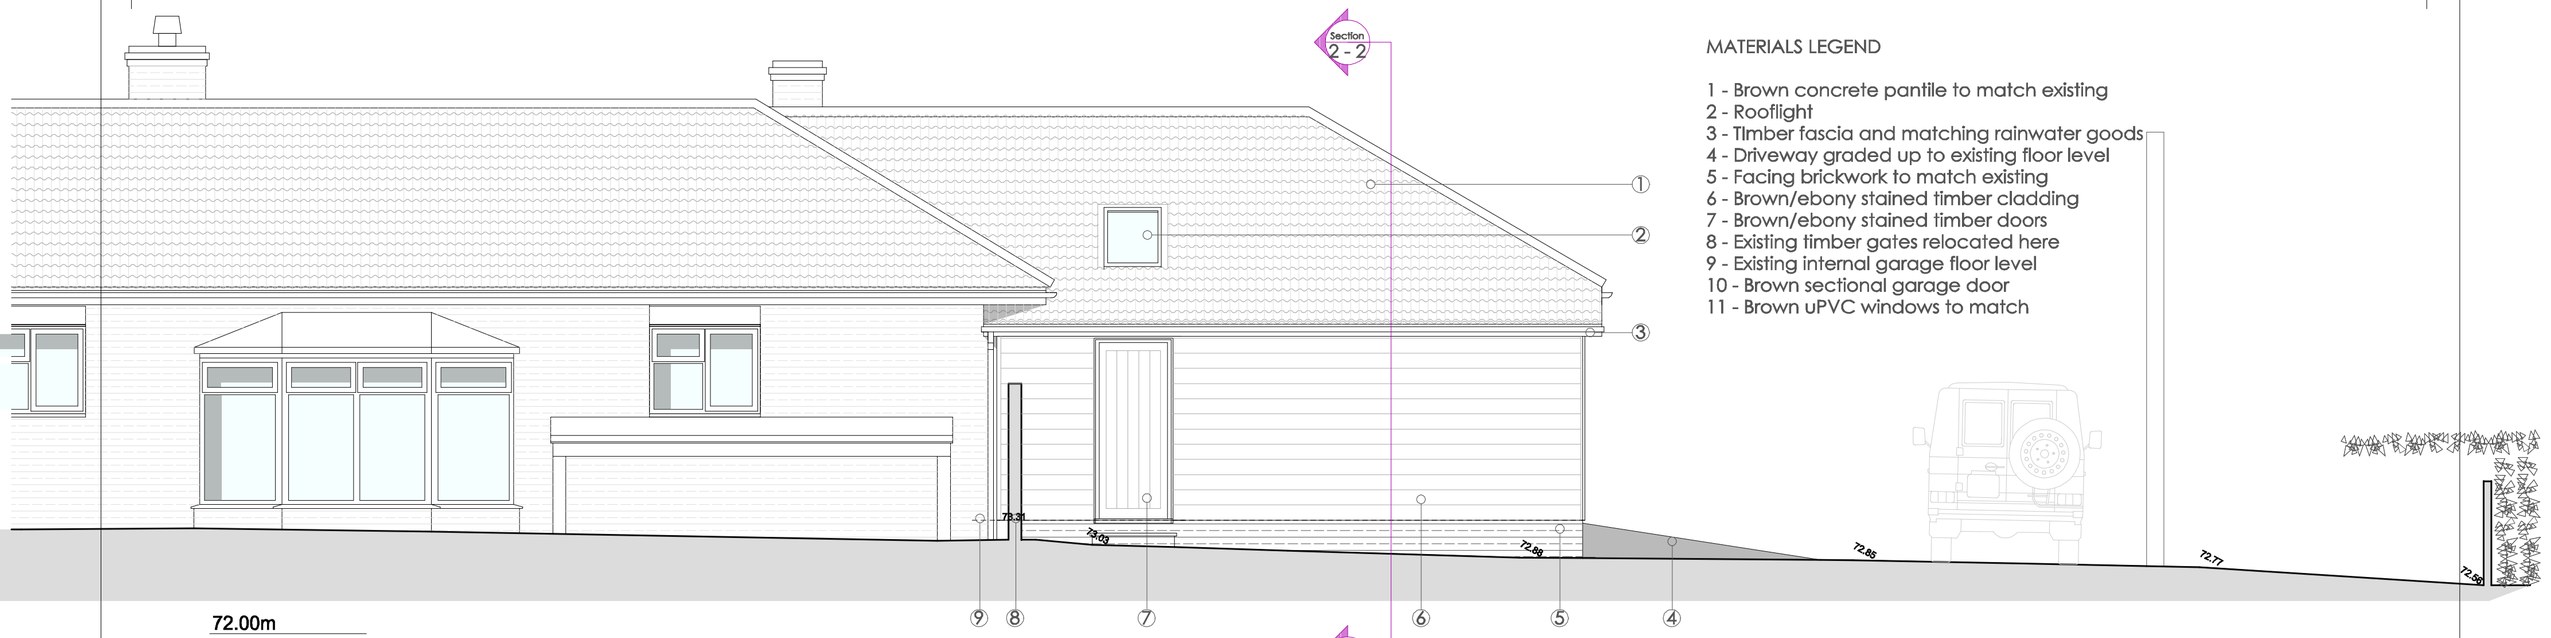

MATERIALS LEGEND

1 - Brown concrete pantile to match existing
2 - Rooflight
3 - TImber fascia and matching rainwater goods
4 - Driveway graded up to existing floor level
5 - Facing brickwork to match existing
6 - Brown/ebony stained timber cladding
7 - Brown/ebony stained timber doors
8 - Existing timber gates relocated here
9 - Existing internal garage floor level
10 - Brown sectional garage door
11 - Brown uPVC windows to match

72.00m

Side (North) Elevation

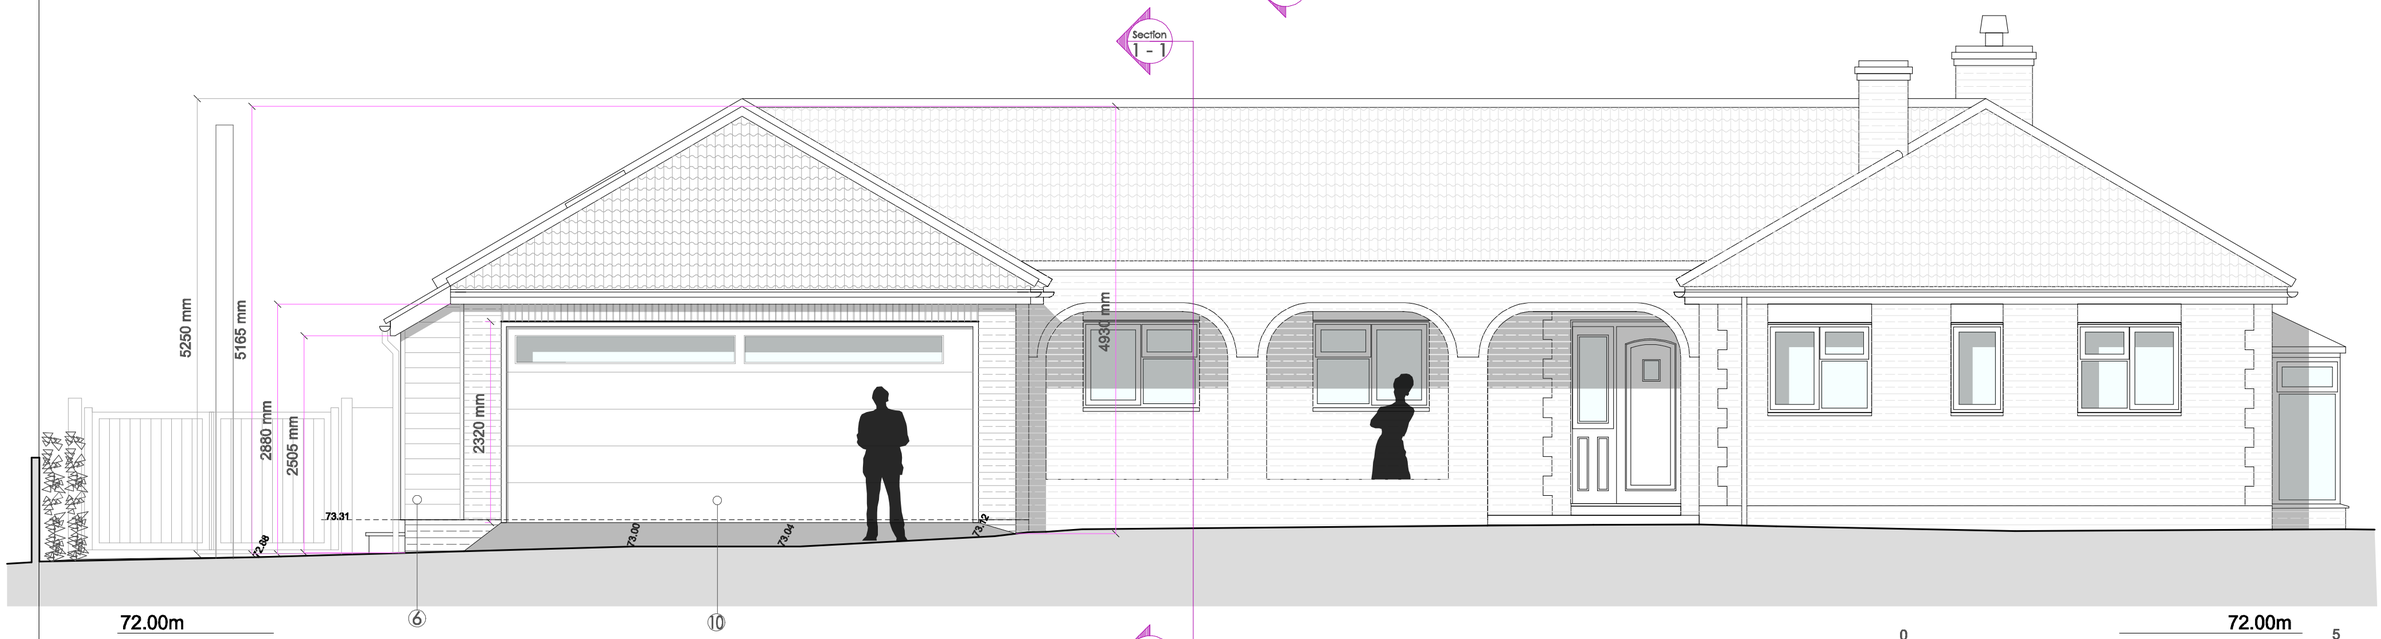

72.00m

Front (West) Elevation

0 5 72.00m

CAMPBELL McCRAE Limited

architectural services

Chapel House, 5 The Stiles, Godmanchester, Huntingdon, Cambridgeshire, PE29 2JF
Tel: 01480 433073 Web: www.campbell-mccrae.co.uk
Registered number: 7830594. Registered in England and Wales. Registered address: 88 High St, Ramsey, Cambs, PE26 1BS

Project:	Drawing title:	Scale	Date	Drwg No.	Revision
Hunters Drift, Catworth	As proposed Elevations	1:50@A2	Nov 26	22584_105	A

Use figured dimensions only, do not scale.
Campbell McCrae Ltd can accept no responsibility for the interpretation of this drawing when the practice is not named as contract administrator in the building contract.