CAVITY BARRIERS TO BE INSTALLED AROUND ALL STRUCTURAL OPENINGS AND ABUTMENTS
TO BE ENVIROGRAF CAVITY BARRIER CV STRIPS (55) INSTALLED TO MANUFACTURERS GUIDELINES

ALL DIMENSIONS TO BE CHECKED ON SITE PRIOR TO COMMENCEMENT/ ORDERING MATERIALS

ALL DRAINAGE TO BE INVESTIGATED AND AGREED WITH BUILDING CONTROL

ANY DEVIATION FROM THE PLANS MUST BE FIRST AGREED IN WRITTING WITH THE PRINCIPAL DESIGNER

GENERAL NOTES

-this drawing to be read in conjuntion with structural engineer's details

-all products should be fitted strictly in accordance with manufacturers instructions

- no specified products should be substituted without prior consent (as structural/ insulation etc calculations have been made on this basis)

-joinery not necessarily standard sizes,

-all supply/waste pipes to be concealed. to be in painted mdf duct where not possible

-nearest brick co-ordinating dimensions may be used instead of those shown

All materials used in conjunction with building works should be of a suitable nature and quality in relation to the purpose for an conditions in which they are used, adequately mixed and prepared and applied. Used or fixed so as to adequately perform the functions for which they are designed

These drawings are prepared for Building Regulations and/or Planning Applicaitons only. They do not constitute or form part of any contract unless specifically annexed thereto in which case they may be suplemented by additional specifications as to the quality and quantity

Make good all disturbed area in materials to match existing as closely as practicable

These drawings are not prepared for use under the Party Wall act and shall not be used for that purpose unless attached thereto with the practices written consent

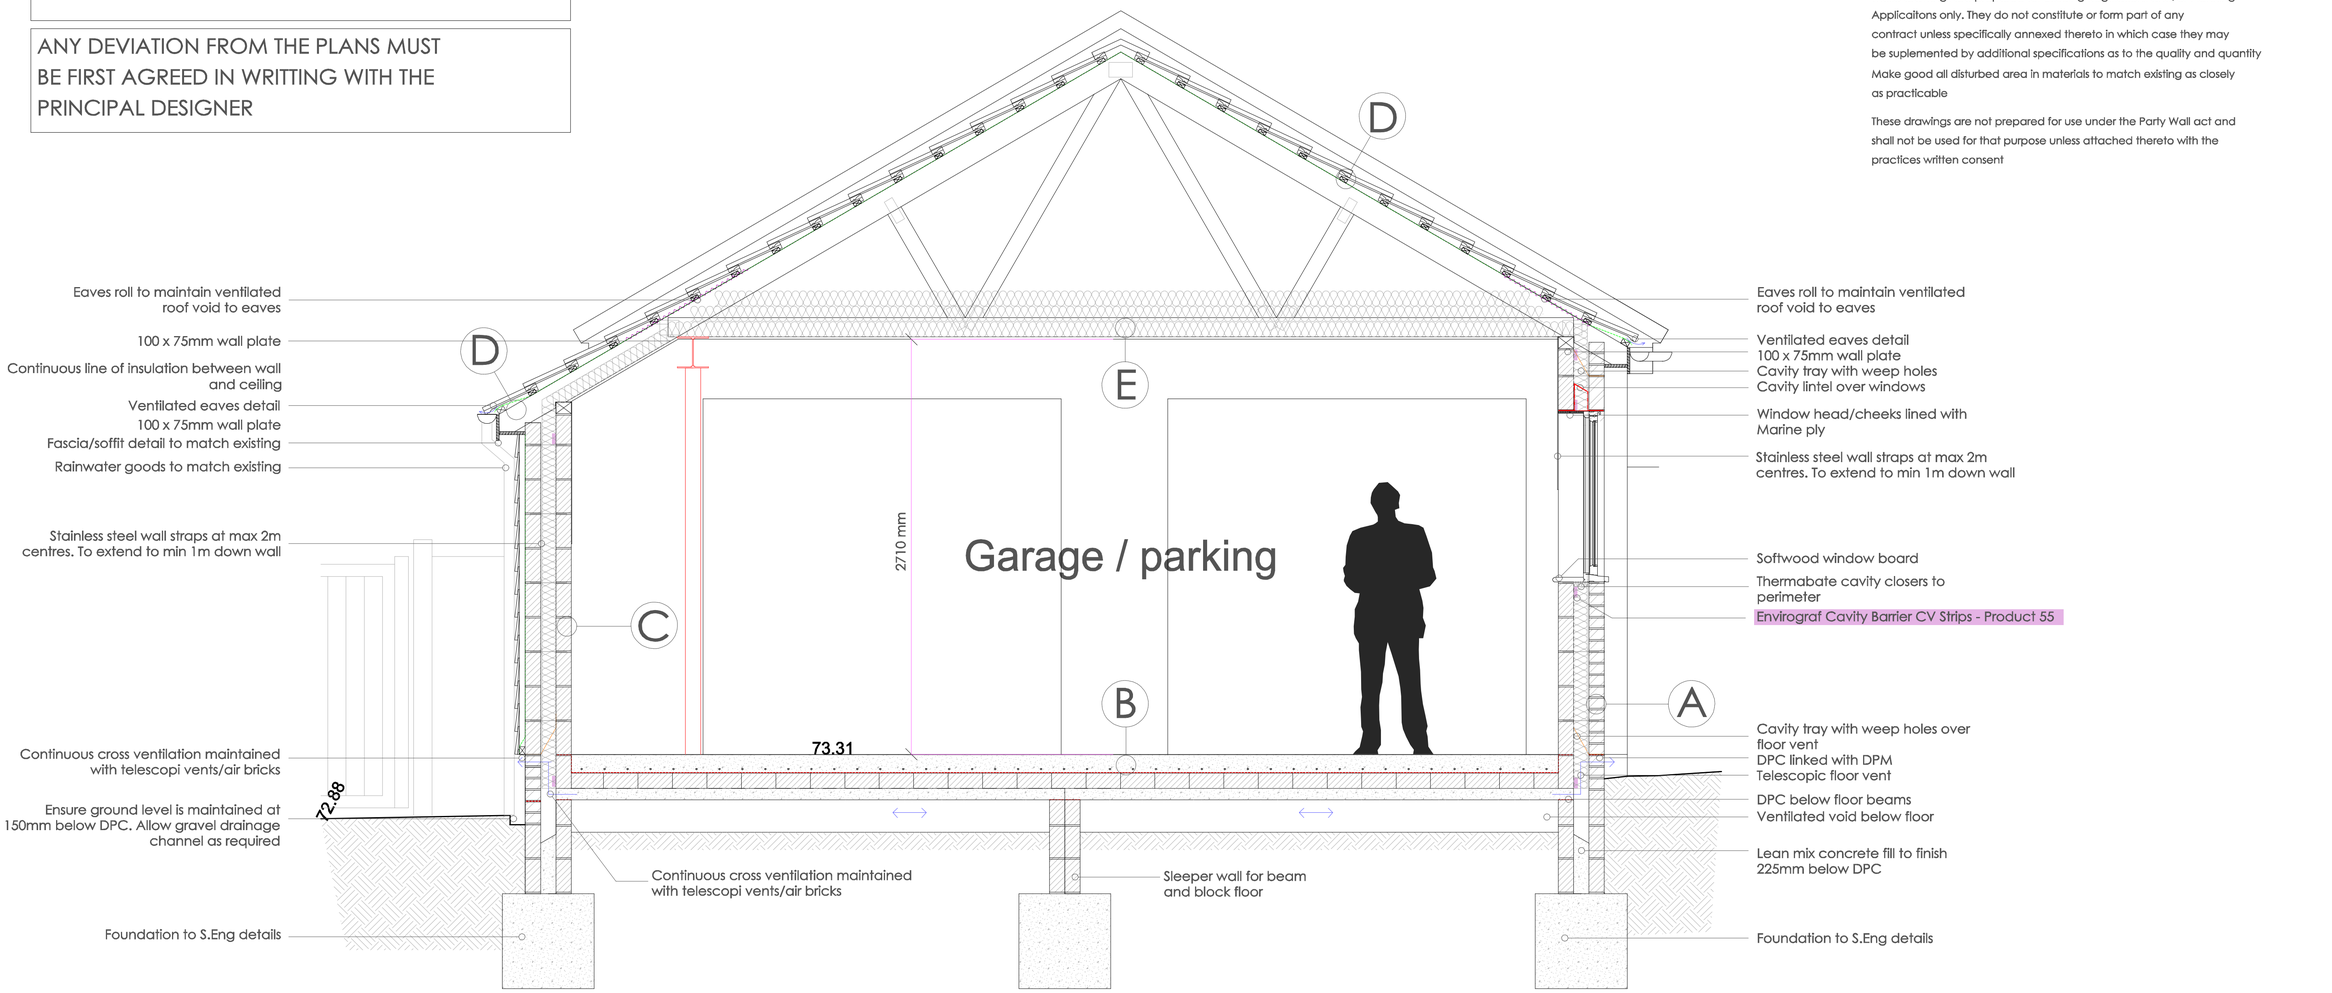

0 5

CAMPBELL McCRAE Limited

architectural services

Chapel House, 5 The Stiles, Godmanchester, Huntingdon, Cambridgeshire, PE29 2JF
Tel: 01480 433073 Web: www.campbell-mccrae.co.uk
Registered number: 7830594. Registered in England and Wales. Registered address: 88 High St, Ramsey, Cambs, PE26 1BS

Project:	Drawing title:	Scale	Date	Drwg No.	Revision
Hunters Drift, Station Road, Catworth	Section 2 - 2	1:20@A1	Nov 26	22584_108	A

Use figured dimensions only, do not scale.
Campbell McCrae Ltd can accept no responsibility for the interpretation of this drawing when the practice is not named as contract administrator in the building contract.