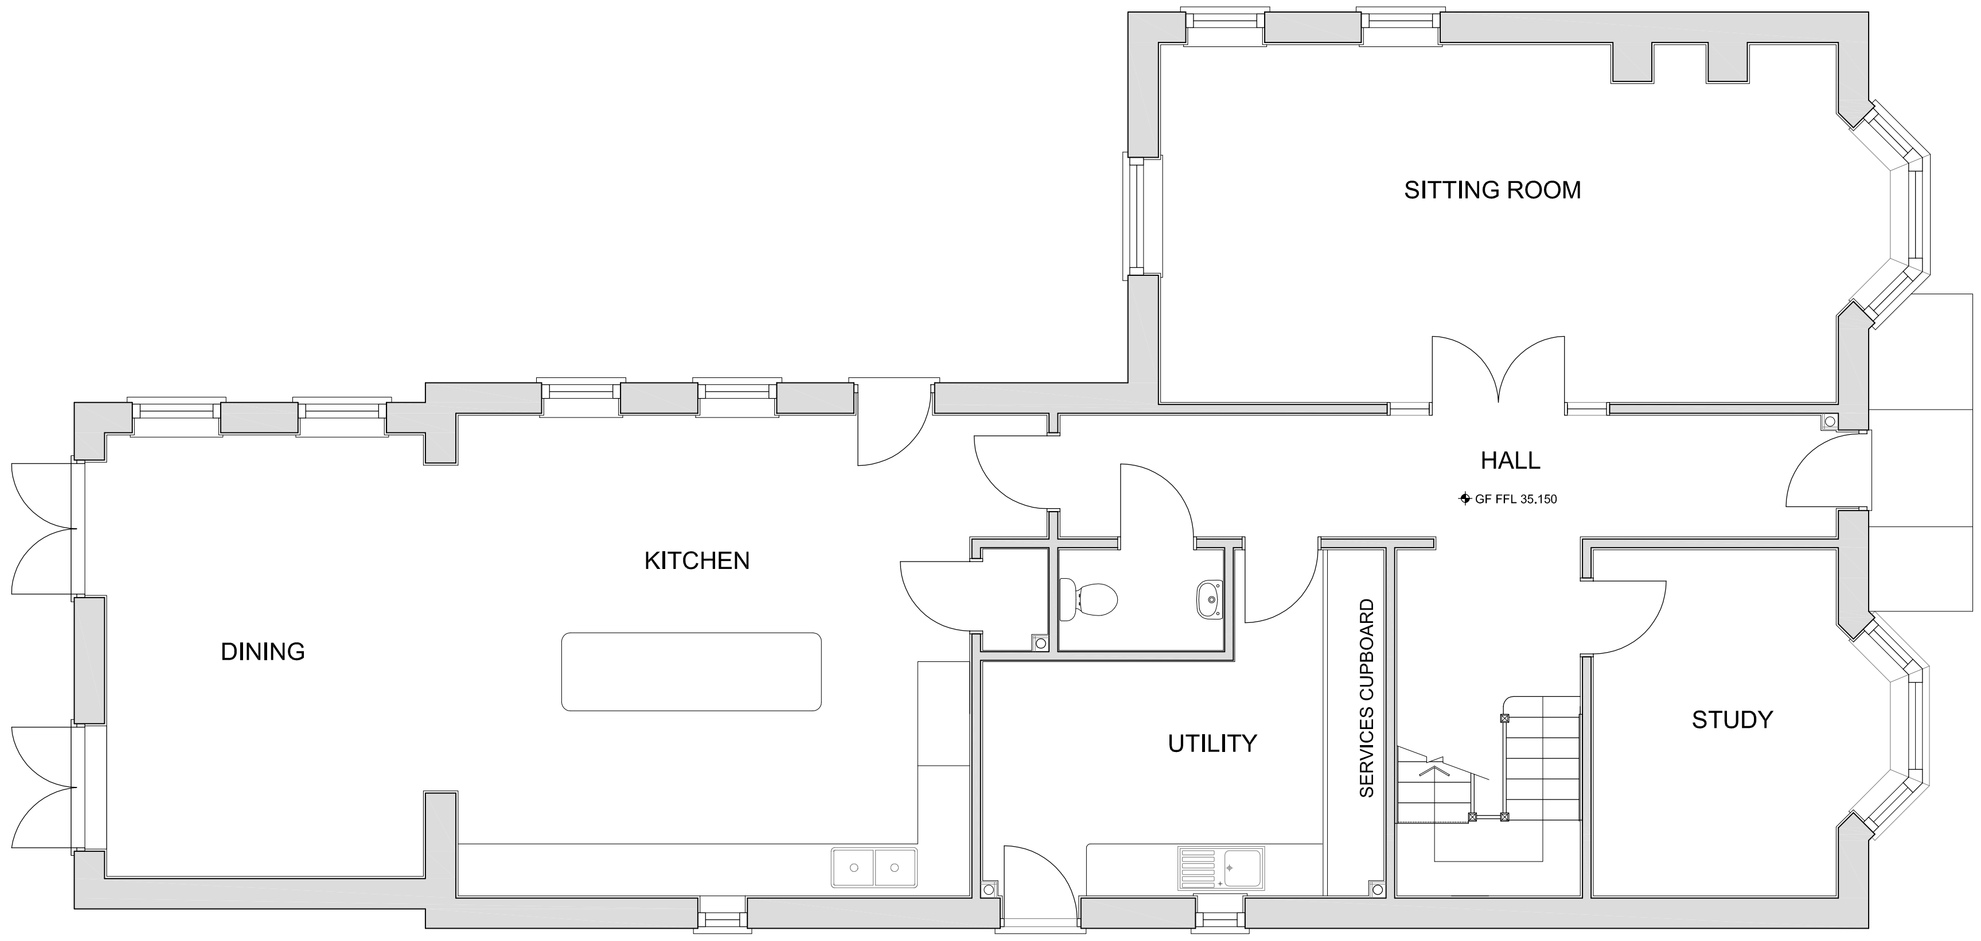

GROUND FLOOR PLAN

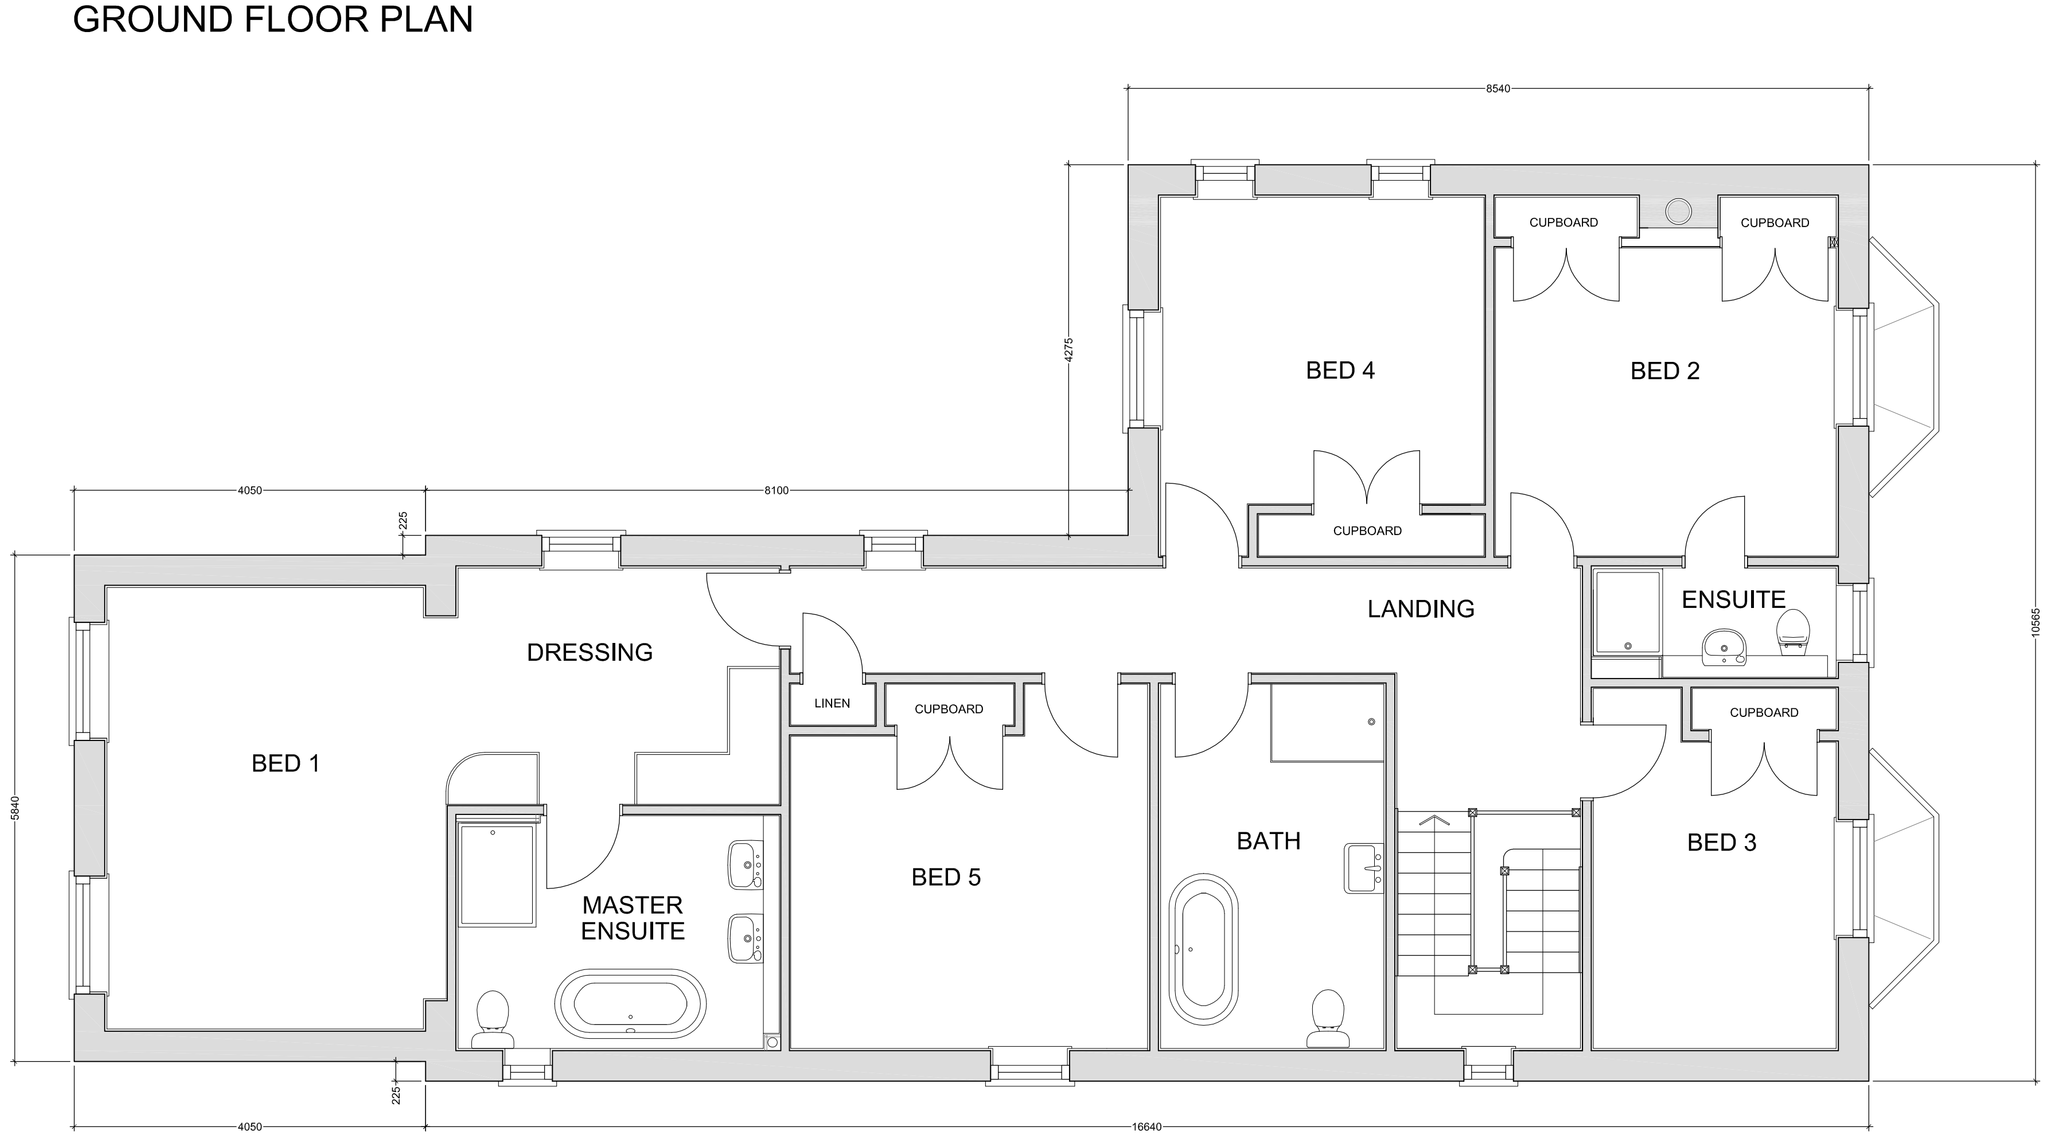

FIRST FLOOR PLAN

PRELIMINARY

Revisions

COOK & COOK
2 WATER LANE
OAKINGTON
CAMBRIDGE
CB24 3AL
Tel : 01223 234849
Email : info@cookandcook.co.uk

Project
PROPOSED NEW HOUSE
37 - 41 MAIN ROAD
STONELY, ST NEOTS PE19 5EH
For Tom Salkield

Drawing
AMENDED PROPOSALS
GROUND FLOOR PLAN and
FIRST FLOOR PLAN

Date: Apr 2025
Scale: 1:50 @ A1
Drawn by: MH
Checked by:
Drawing no: S676-PA-01
File ref:
Revision: -