ne

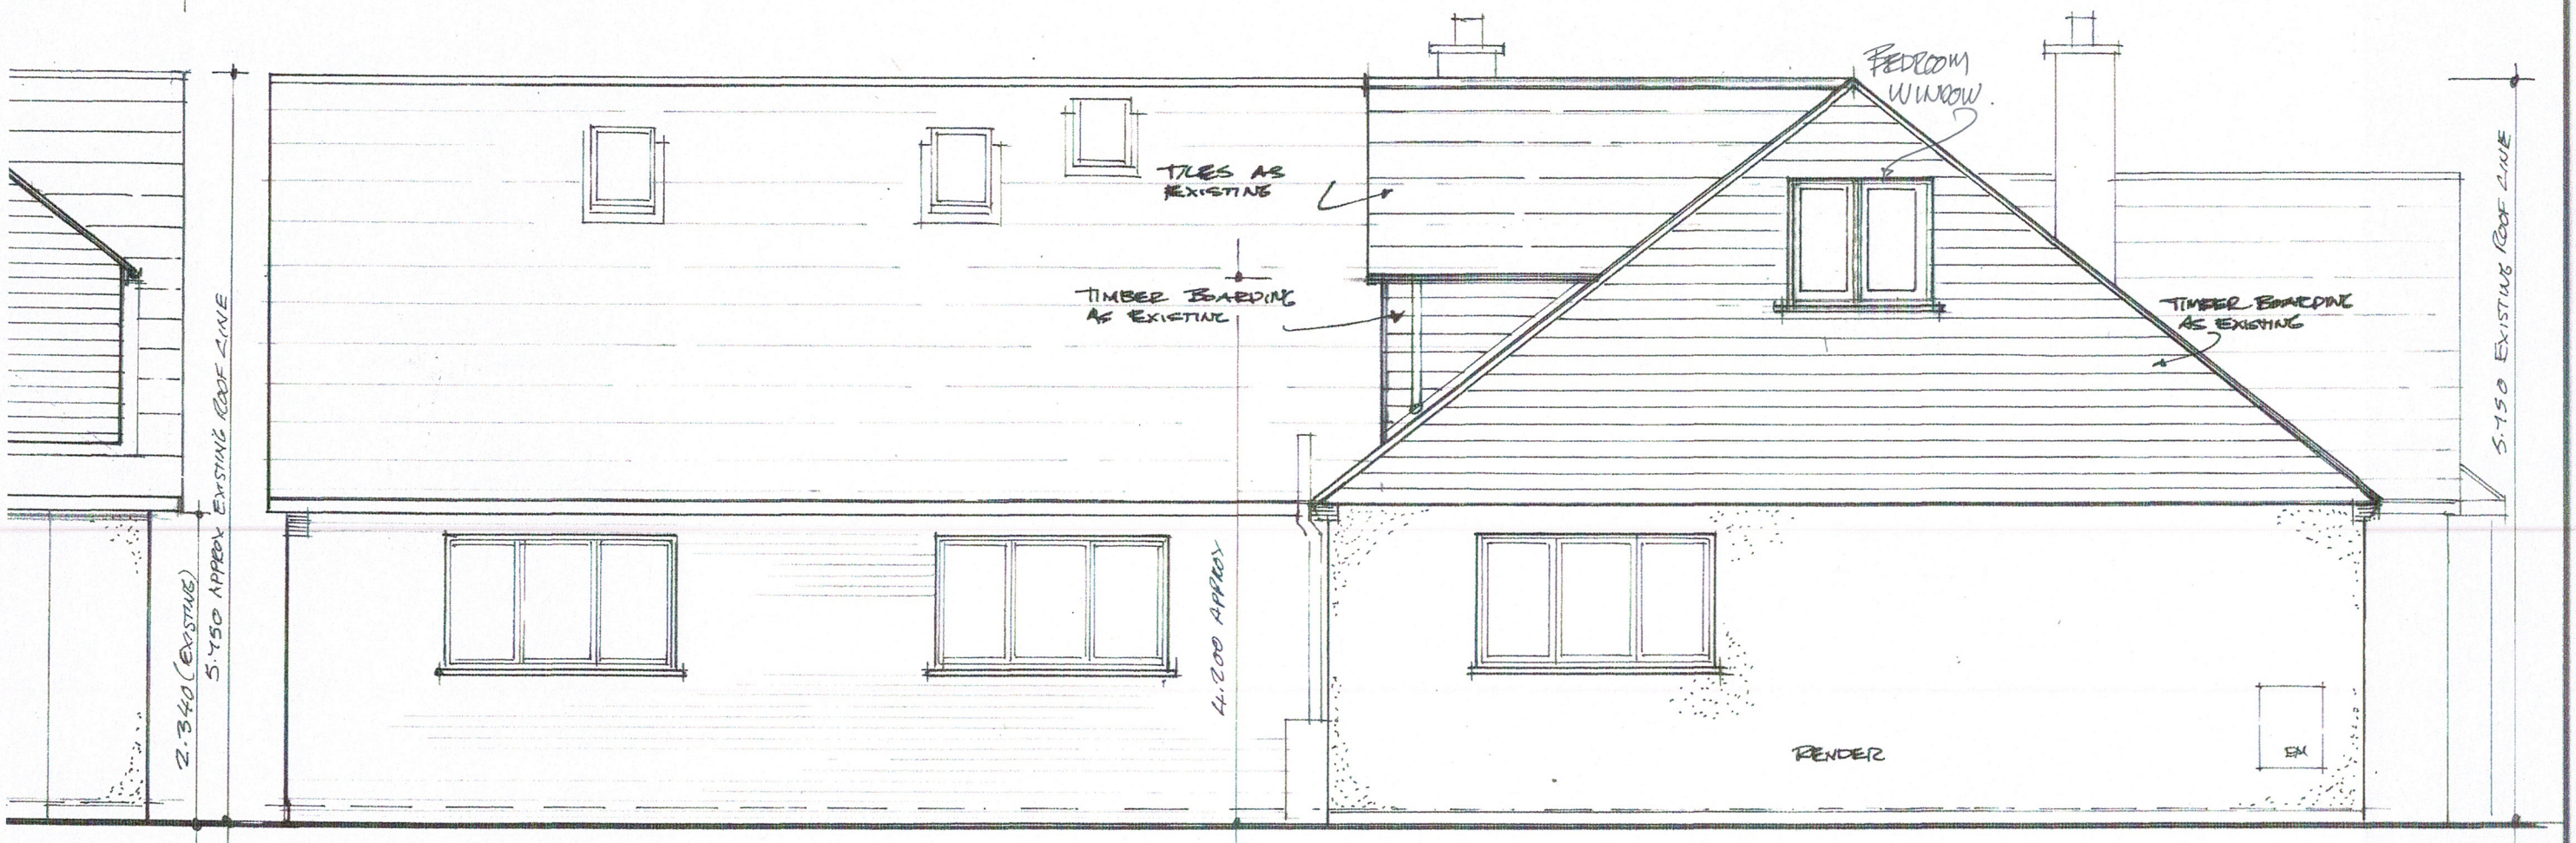

NORTH ELEVATION

Scott ARCHITECTURAL

The Eco Innovation centre
Peterscourt
City Road
Peterborough
PE1 1SA
Tel 01733 490232
www.scottarchitectural.co.uk

PLANNING REF: 25/00815/HHFUL.

SHIRE LODGE, WARBOYS ROAD, BURY, RAMSEY

REVISED NORTH ELEVATION SHOWING BEDROOM WINDOW TO GABLE TO RELOCATE TO REAR AS SUBMITTED

E	
D	
C	
B	07/2
A	05/2
	Date

© copyright