Tree pit typology - Location Plan
Scale: 1:500

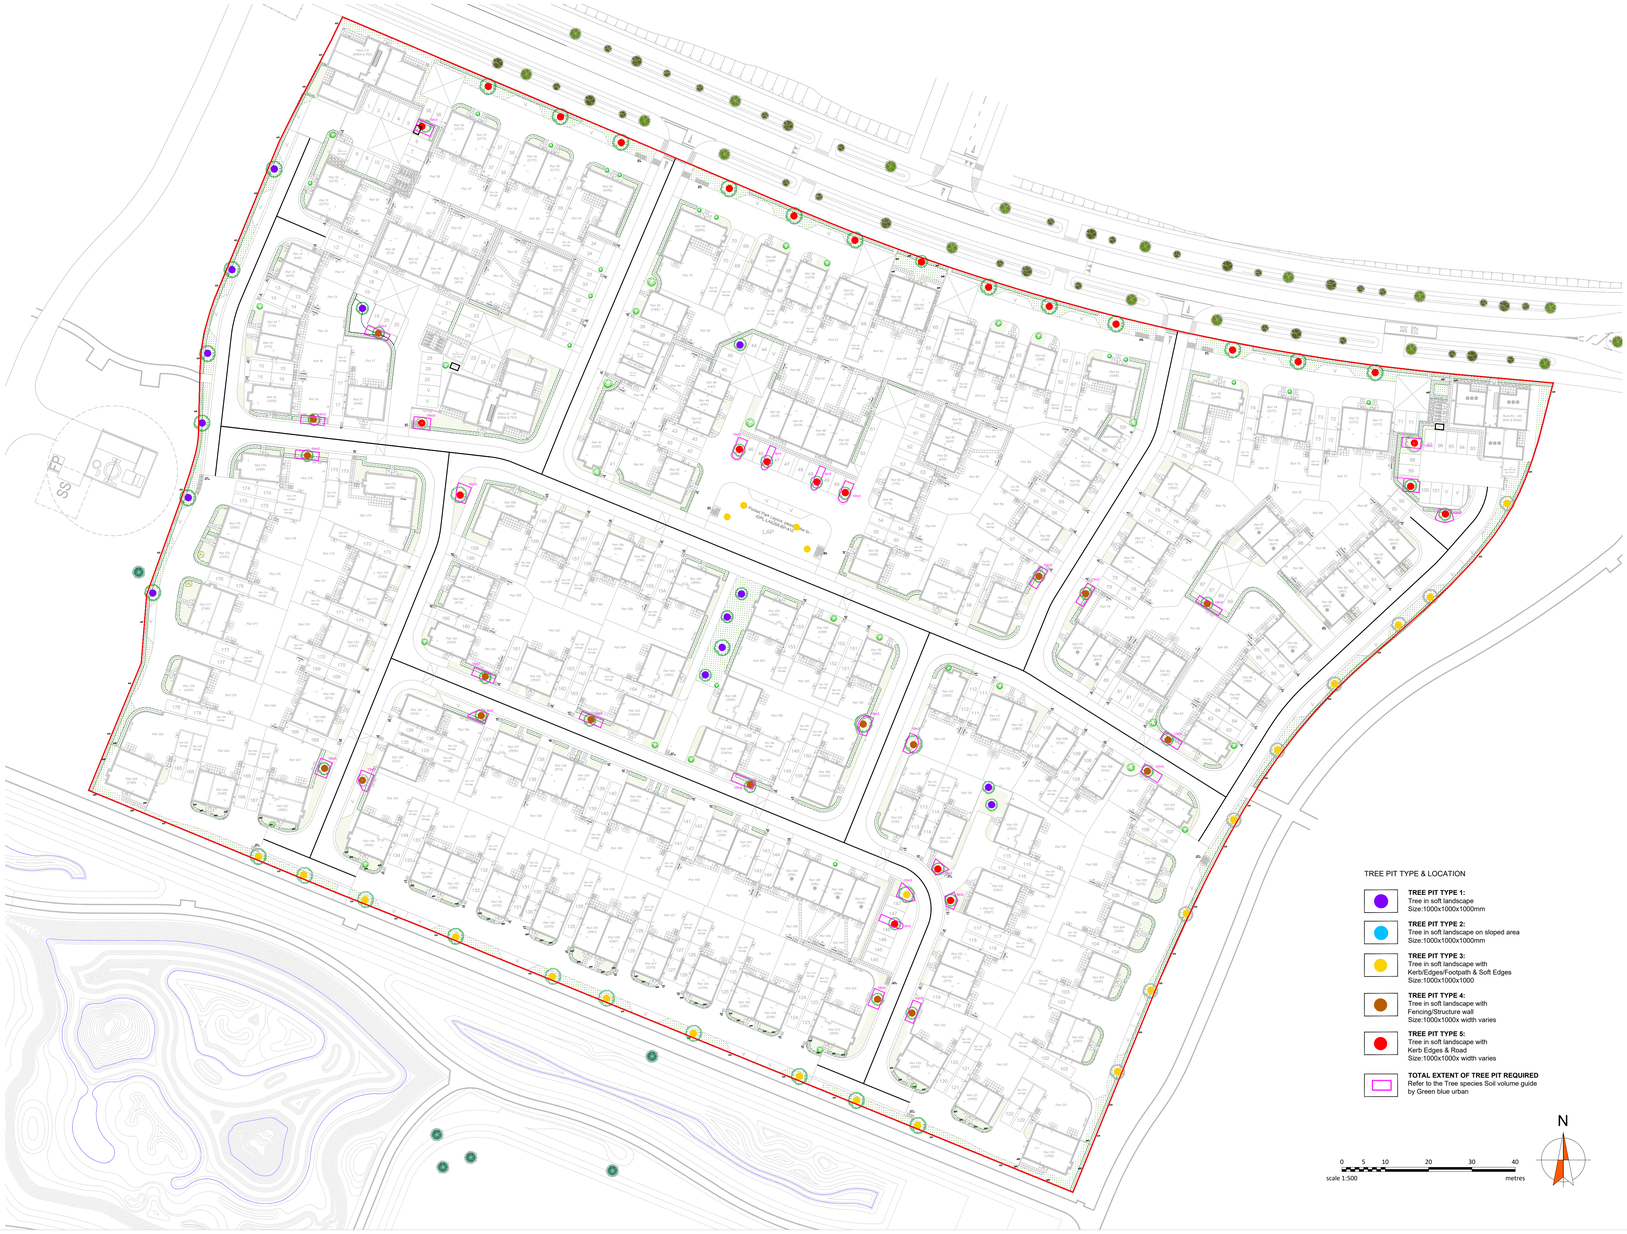

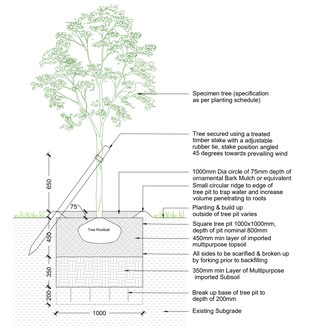

TREE PIT TYPE 1:
Tree in Soft Landscape

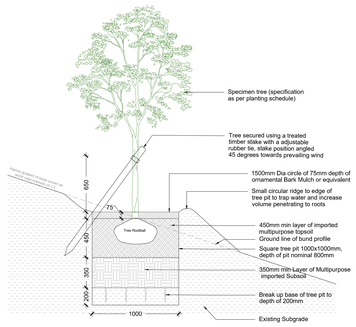

TREE PIT TYPE 2: ON SLOPE
Tree in Soft Landscape

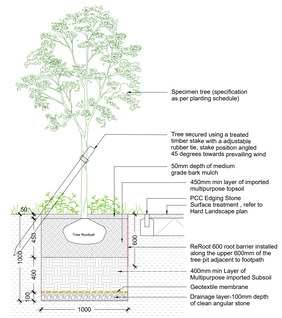

TREE PIT TYPE 3:
Tree in Soft Landscape adjacent
to kerb/Footpath edge & Soft landscape

Tree pit Details
Scale: 1:25

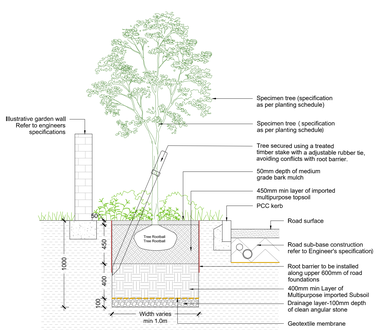

TREE PIT TYPE 4:
Tree in Soft Landscape adjacent to
Road kerb/Proximity to Garden wall or fence

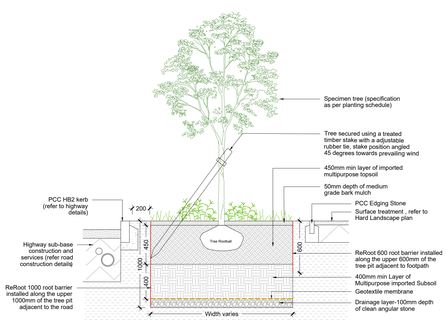

TREE PIT TYPE 5:
Tree in Soft Landscape adjacent
to Highway/Road kerb/Footpath

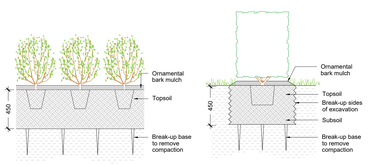

Typical Planting Details:
Shrubs in Soft Landscape

Typical Planting Details:
Hedge Planting in Soft Landscape

© this drawing and the building works depicted are the copyright of **idp** and may not be reproduced or amended except by written permission. no liability will be accepted for amendments made by other persons.

all dimensions to be checked on site and landscape architect notified of any discrepancies prior to commencement.
do not scale.

NOTES:

1.0 Do not scale from drawing, use figured dimensions only
1.1 This drawing to be read in conjunction with all other IDPL drawings and specifications
1.2 Information shown on these drawings is not valid for Construction. Please refer to the status of the drawing in the Title and Issue box
1.3 Do not procure or manufacture materials, or undertake construction site works from this drawing unless the issue status is noted as 'for construction'.
1.4 Any contractor that chooses to take forward this information for construction without full review process and sign-off does so at their own risk.
1.5 All measurements are to be checked on site prior to construction.
1.6 Where any conflict or inconsistency occurs between drawing and specification information the Contractor is to immediately notify IDPL prior to continuing working.
1.7 Information to be read in coordination with Structural Engineer & M&E Engineer drawings & spec; Where any conflict or inconsistency occurs between IDPL and Engineers drawing and specification information the Contractor is to immediately notify IDPL prior to continuing working.
1.8 For Soft landscape proposals please refer to 400-404

rev.	date:	comment(s):	drawn:	check:
D	23.09.26	Amended to new layout & client comments	SS	SS
C	17.07.26	Updated LAP and layout	JP	JP
B	23.04.26	Updates to comments	JP	JP
A	4.11.25	Updates following client comments	CR	JP

ARCHITECTURE
URBAN DESIGN & MASTERPLANNING
LANDSCAPE & ENVIRONMENT

status: Planning RIBA Stage: 3
client: Denbury Homes Ltd.
job: Alconbury, Parcel 13
title: Typical Tree Pit Details
drawn: CR date: Oct.2025
checked: JP scale @ a1: 1:500 / 1:25
drwg no: IDPL LA6268-BP-300 rev: D

IDP GROUP 27 SPON STREET COVENTRY CV1 3BA
T: **+44 (0)24 7652 7600** E:info@idpgroup.com
www.weareidp.com