Scale bar
0 1m 2m 3m 4m 5m
1:100

North Arrow

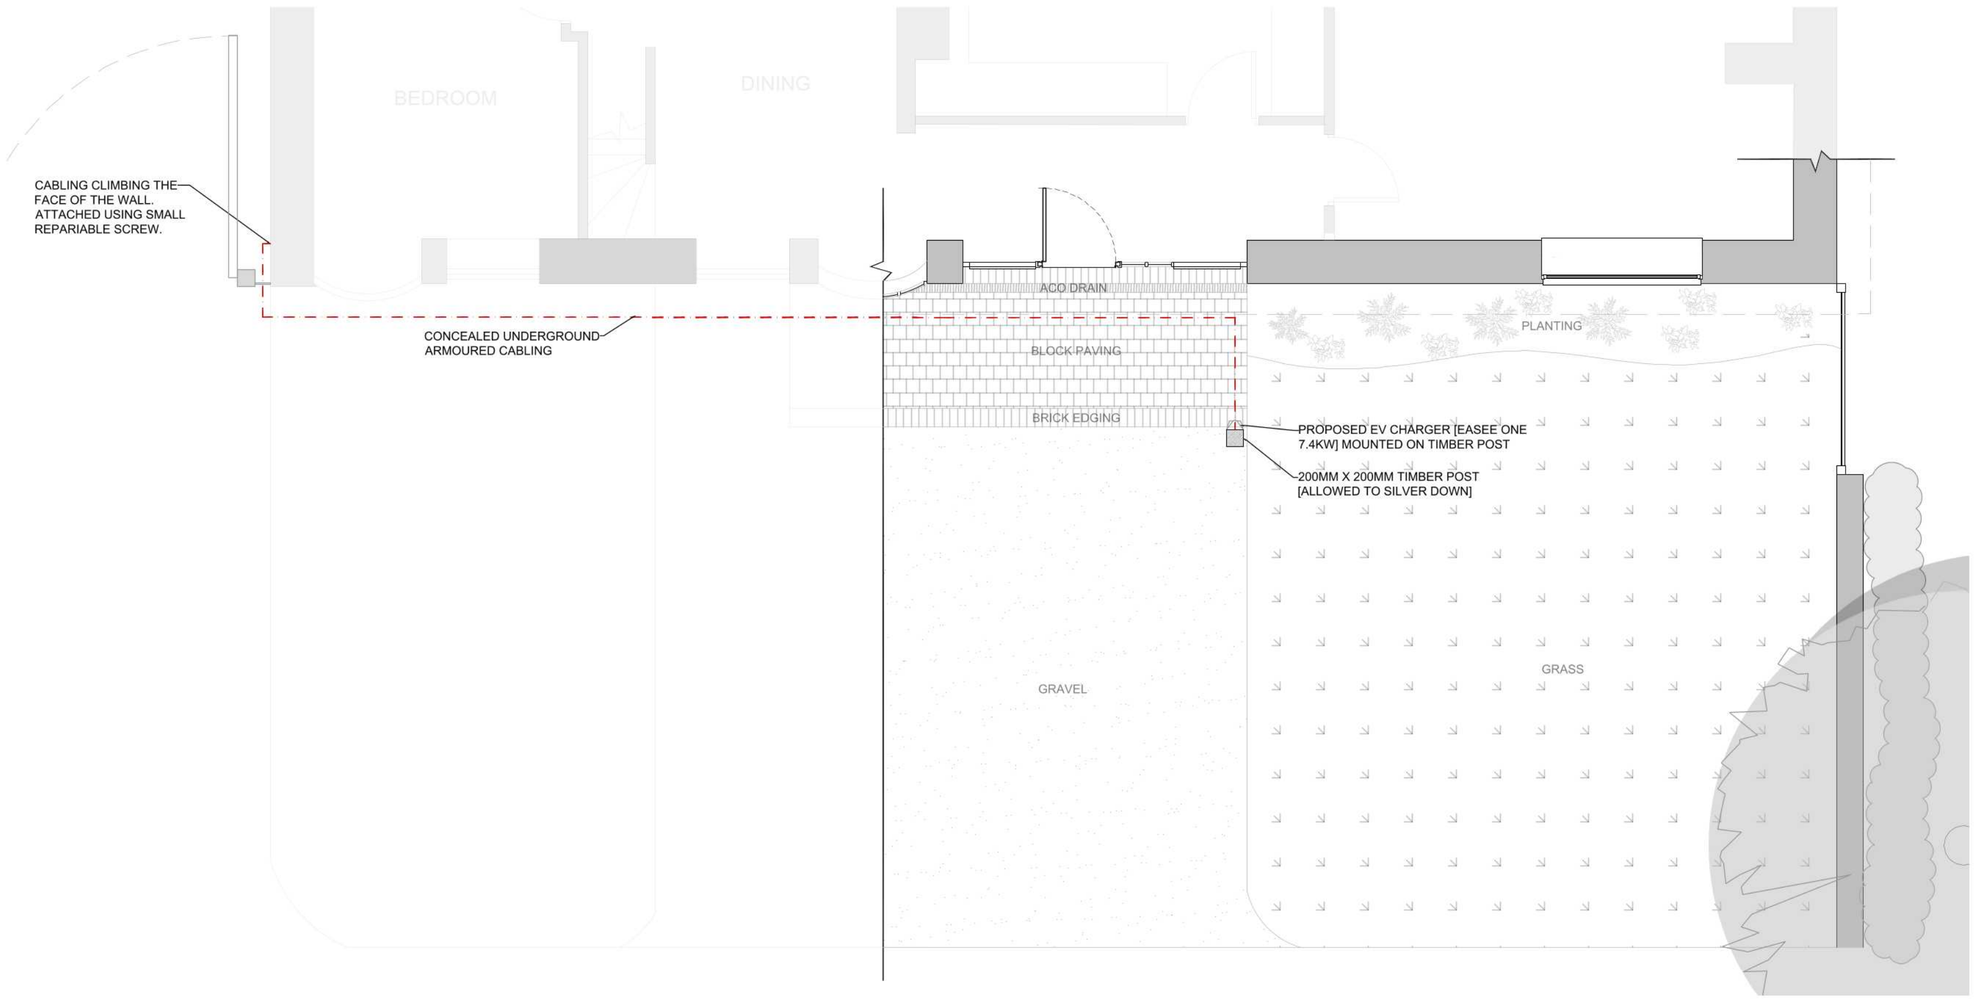

PROPOSED PLAN
SCALE 1:50

DUCK STREET

Harris McCormack ARCHITECTS

Project
2 DUCK LANE
ELTON

Drawing title
PROPOSED
GFP

Project No.	Scale:	Drawing No.	Revision
25-1480	1:100 @A2	3	A

01780 433 334
architects@harrismccormack.co.uk
ArcHaus, Peterborough Road, Wansford, PE8 6JN

NOTE - Do **not** scale from this drawing. This drawing is the copyright of Harris McCormack Architects. If you are in doubt with any of the information on this drawing, ask for it to be verified. The contractor is to check and verify all dimensions on site before proceeding with the works. Alert Harris McCormack Architects of any discrepancies