

1:100 Proposed Roof Plan




1:100 Proposed North East Elevation



1:100 Proposed South East Elevation

Garden Room


White brick slips external walls, timber painted white windows and doors, upvc downpipes and upvc soffits and fascias boards with pitched clay tiled roof to match existing house

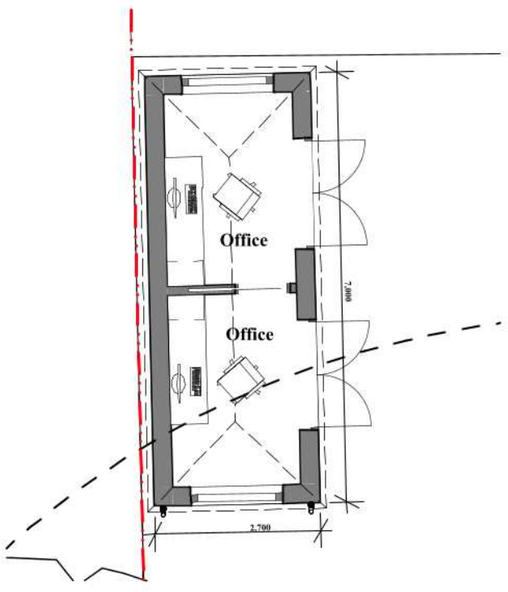

1:100 Proposed Ground Floor Plan



1:100 Proposed South West Elevation

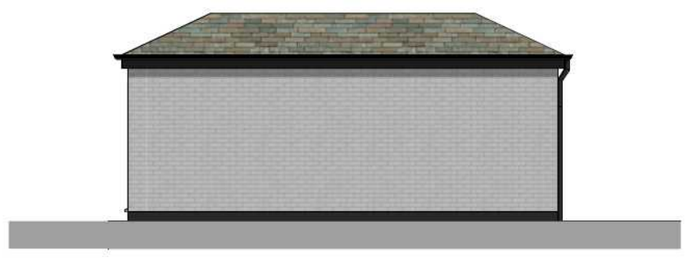

1:100 Proposed North West Elevation

Cameron Bosque Brookes Architects
St Ives | Cambridge | London
01480 301 554 | 0208 050 6206
info@cbb-architects.co.uk

Status: Planning	Title: Proposed Plans and Elevations
Client Name: Carl and Livia Poelking	Scale: 1:100@A3 — Date: 23/09/2025
Project Address: 13 Rideaway Drive Hemingford Abbots PE28 9AQ	Drawing Number: 25040-1100 — Revision: P2

Rev	Date	Drawn by	Change description
P1	16/06/2025	GC	Issued for Planning
P2	23/09/2025	CL	Issued for Planning

0m 2m 4m 6m 8m 10m
0ft 20ft

N

General Notes
Work to figure dimensions only. All dimensions are shown in 'mm' unless otherwise stated.The contractor, sub-contractors and suppliers must verify all dimensions on site prior to the commencement of any work.This drawing is the property of Cameron Bosque Brookes Architects Limited and copyright is reserved by them. This drawing is issued on the basis that it is not copied, used or disclosed by or to any unauthorised person without the prior written consent of Cameron Bosque Brookes Architects Limited. This drawing is to be read in conjunction with all relevant engineers and specialist sub-contractors drawings and specifications. Contractors should carry out their own independent site surveys to confirm dimensions. Any discrepancies are to be brought to the designers attention.