



Container elevations and plan

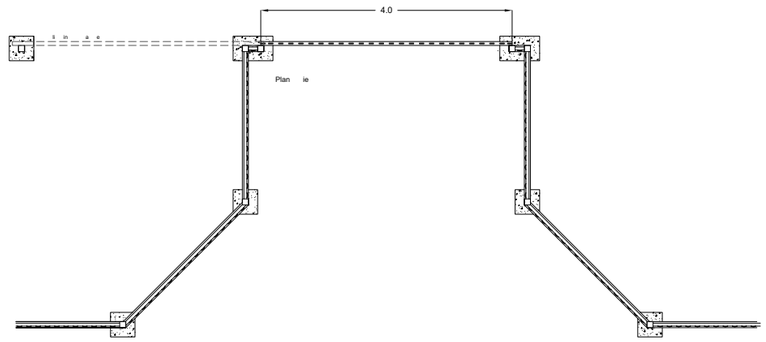

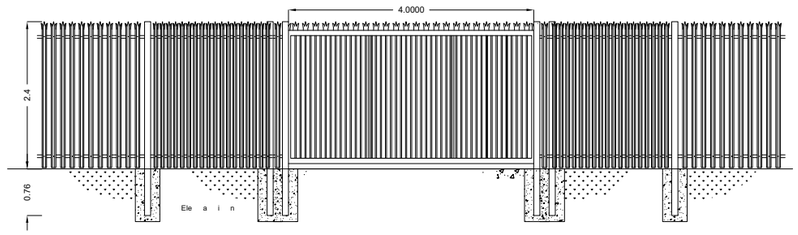

Fence and Gate elevations and plan

Scale 1:100

0 2 4 6m

Planning
part of the gbpartnerships group
www.dlpconsultants.co.uk w

CLIENT
The Hill Family Property Ltd

PROJECT
Plot 4, Harvard Road Industrial Estate
Huntingdon

DRAWING TITLE
Elevations and Plan

Date 30.10.2026	OS Ref:	Drawn By PMG
Scale 1:100	Drawing No. D03	Checked By JG
Job No: C5218	Rev:	