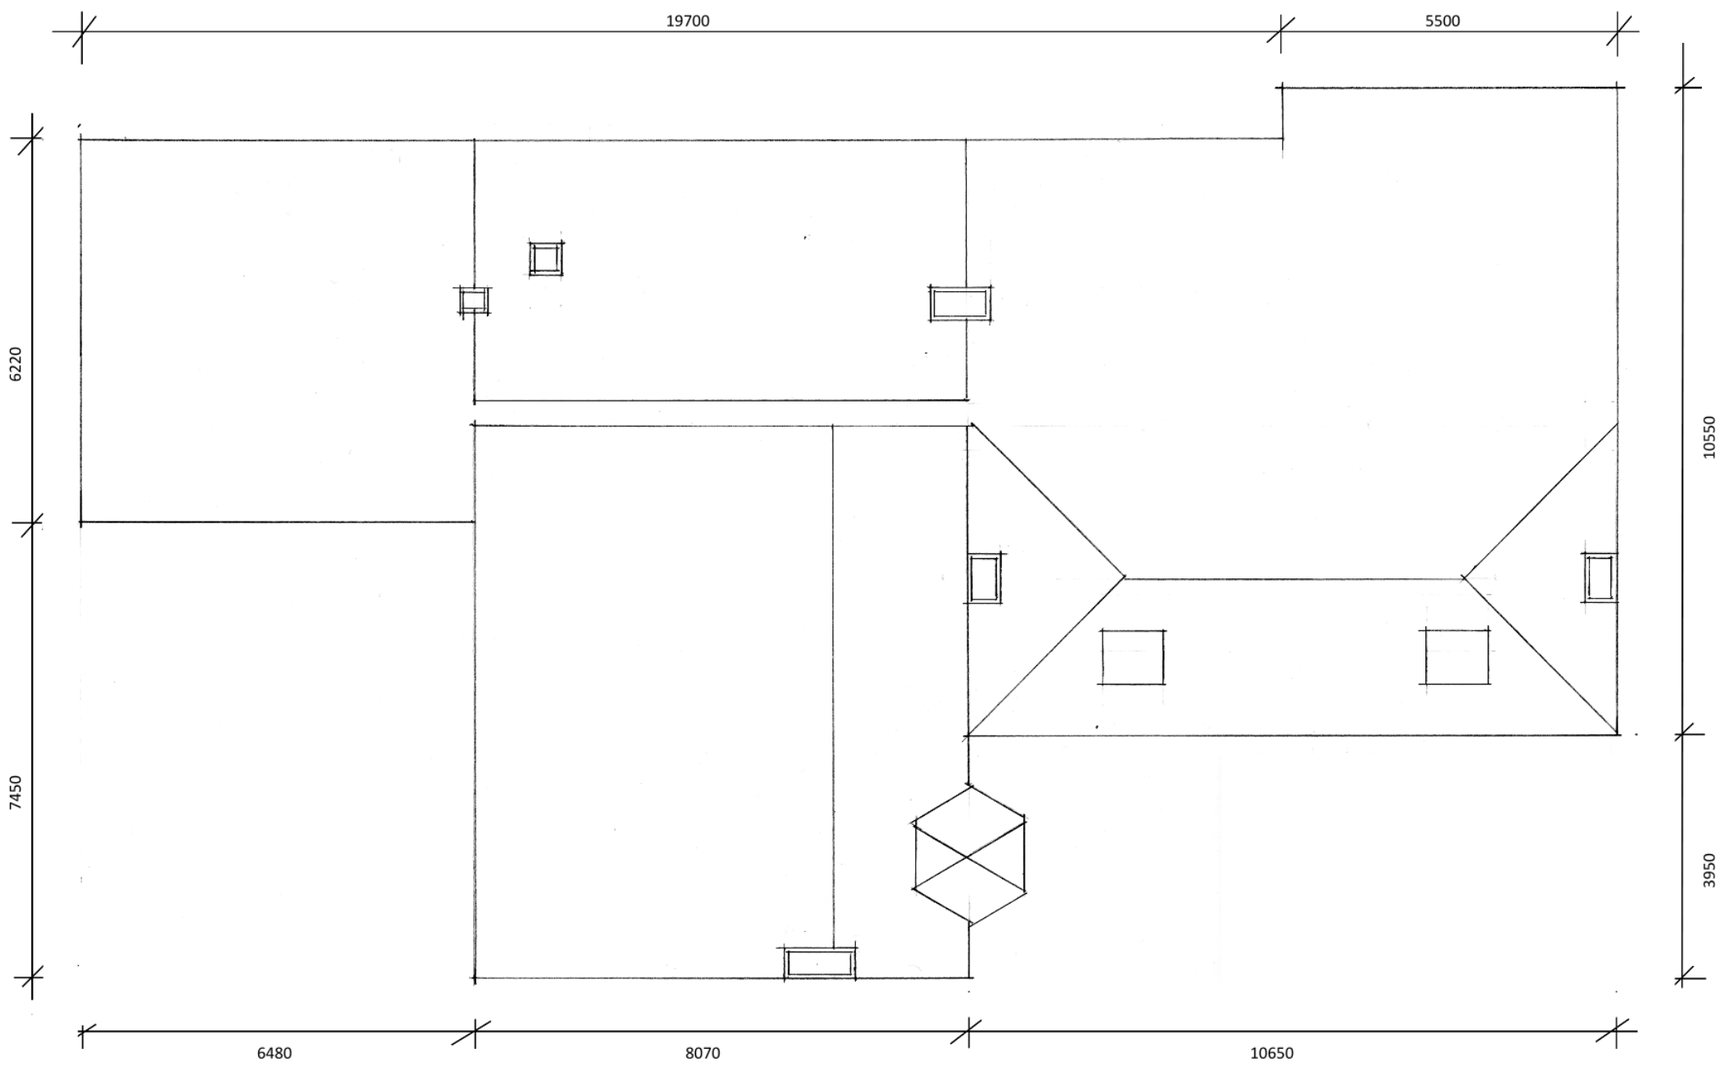

EXISTING ROOF PLAN

Proposed alterations at
The Old Rectory
Woolley
HUNTINGDON
PE28 5BJ

Existing roof plan

Scale 1/100

Sheet No: 10

A3

Date: 4 Nov 26

Richard Biddle
Member of Chartered Institute of Builders

Telephone:
07801 688266

Email: biddle945@btinternet.com

0 5 10