

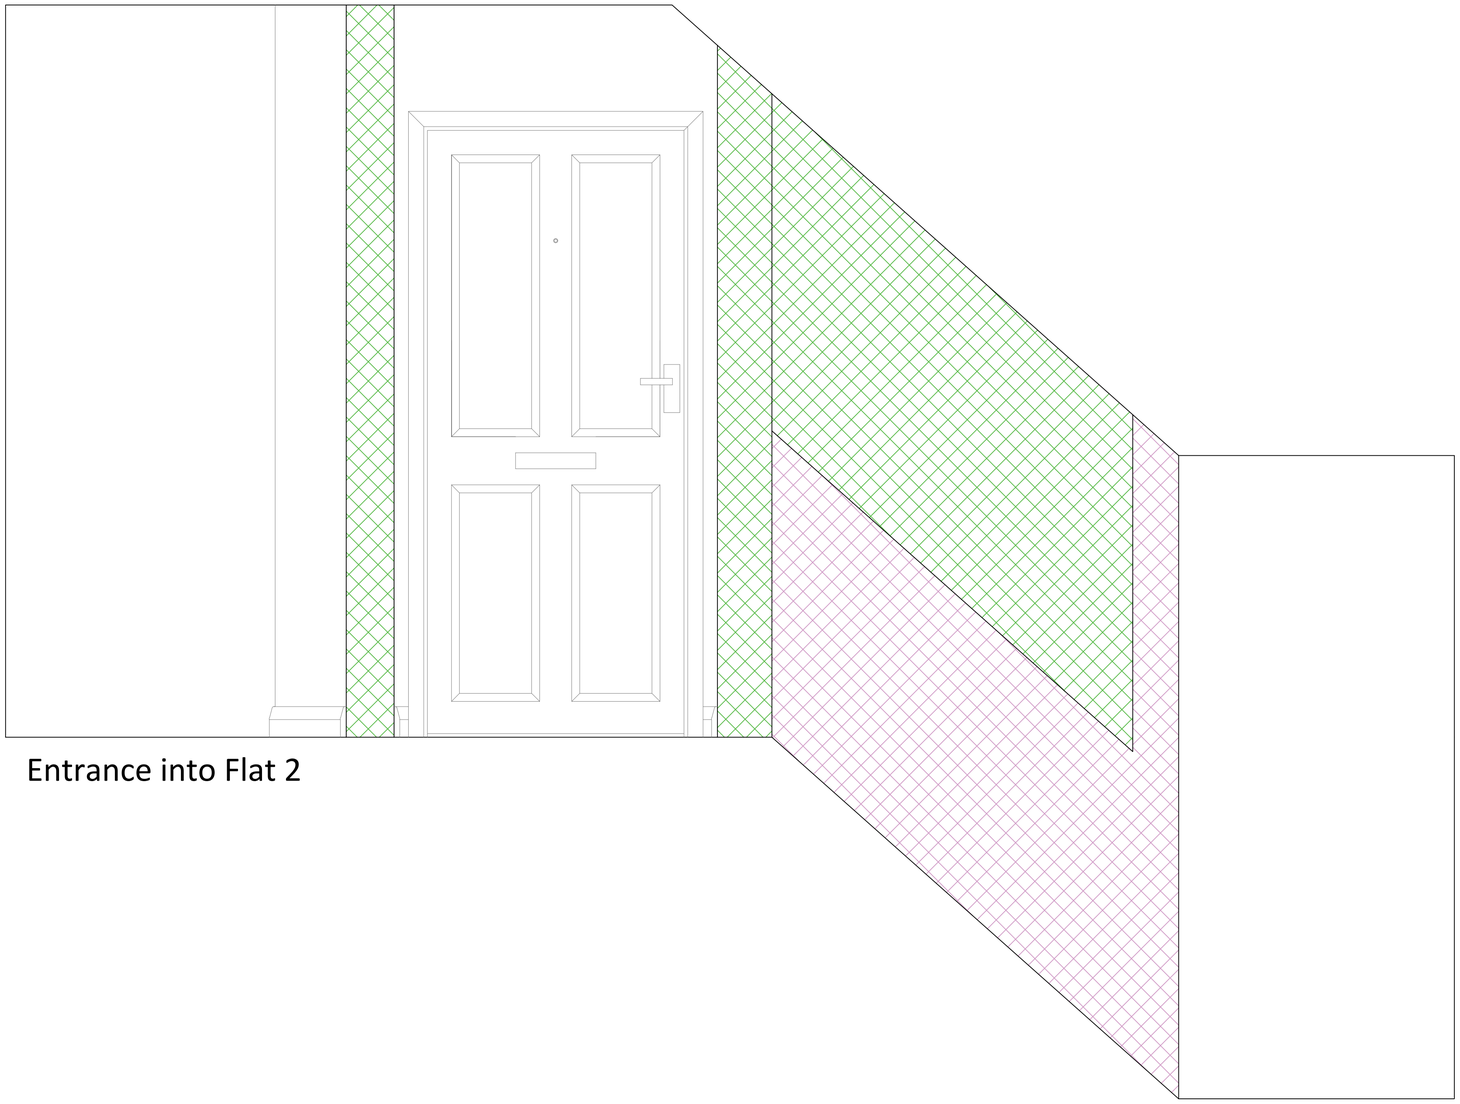


Entrance into Flat 2

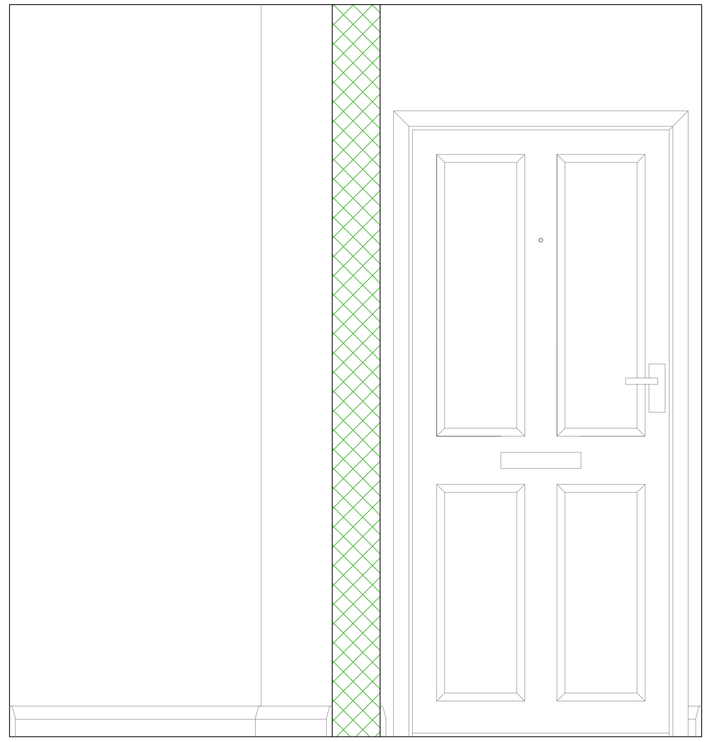

Entrance into Flat 1

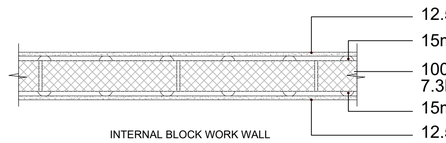

INTERNAL BLOCK WORK WALL

Proposed Walls

Existing Walls

REV. DATE REVISION NOTES

PROPOSAL

Chang of Use of Office (Class E) to Residential (Two Flats - C3) at 22A and 24A The Broadway, St Ives, Huntingdon, PE27 5BN

DRAWING TITLE

Entrance Plan

DRAWN DJM

SCALE 1:10 @ A1

0.1m 0.2m 0.4

DATE 15/05/24

DWG. No. 23/01/WD3

REV. -