


1/1002 Existing Lower Ground Floor Plan
1:50 @ A3

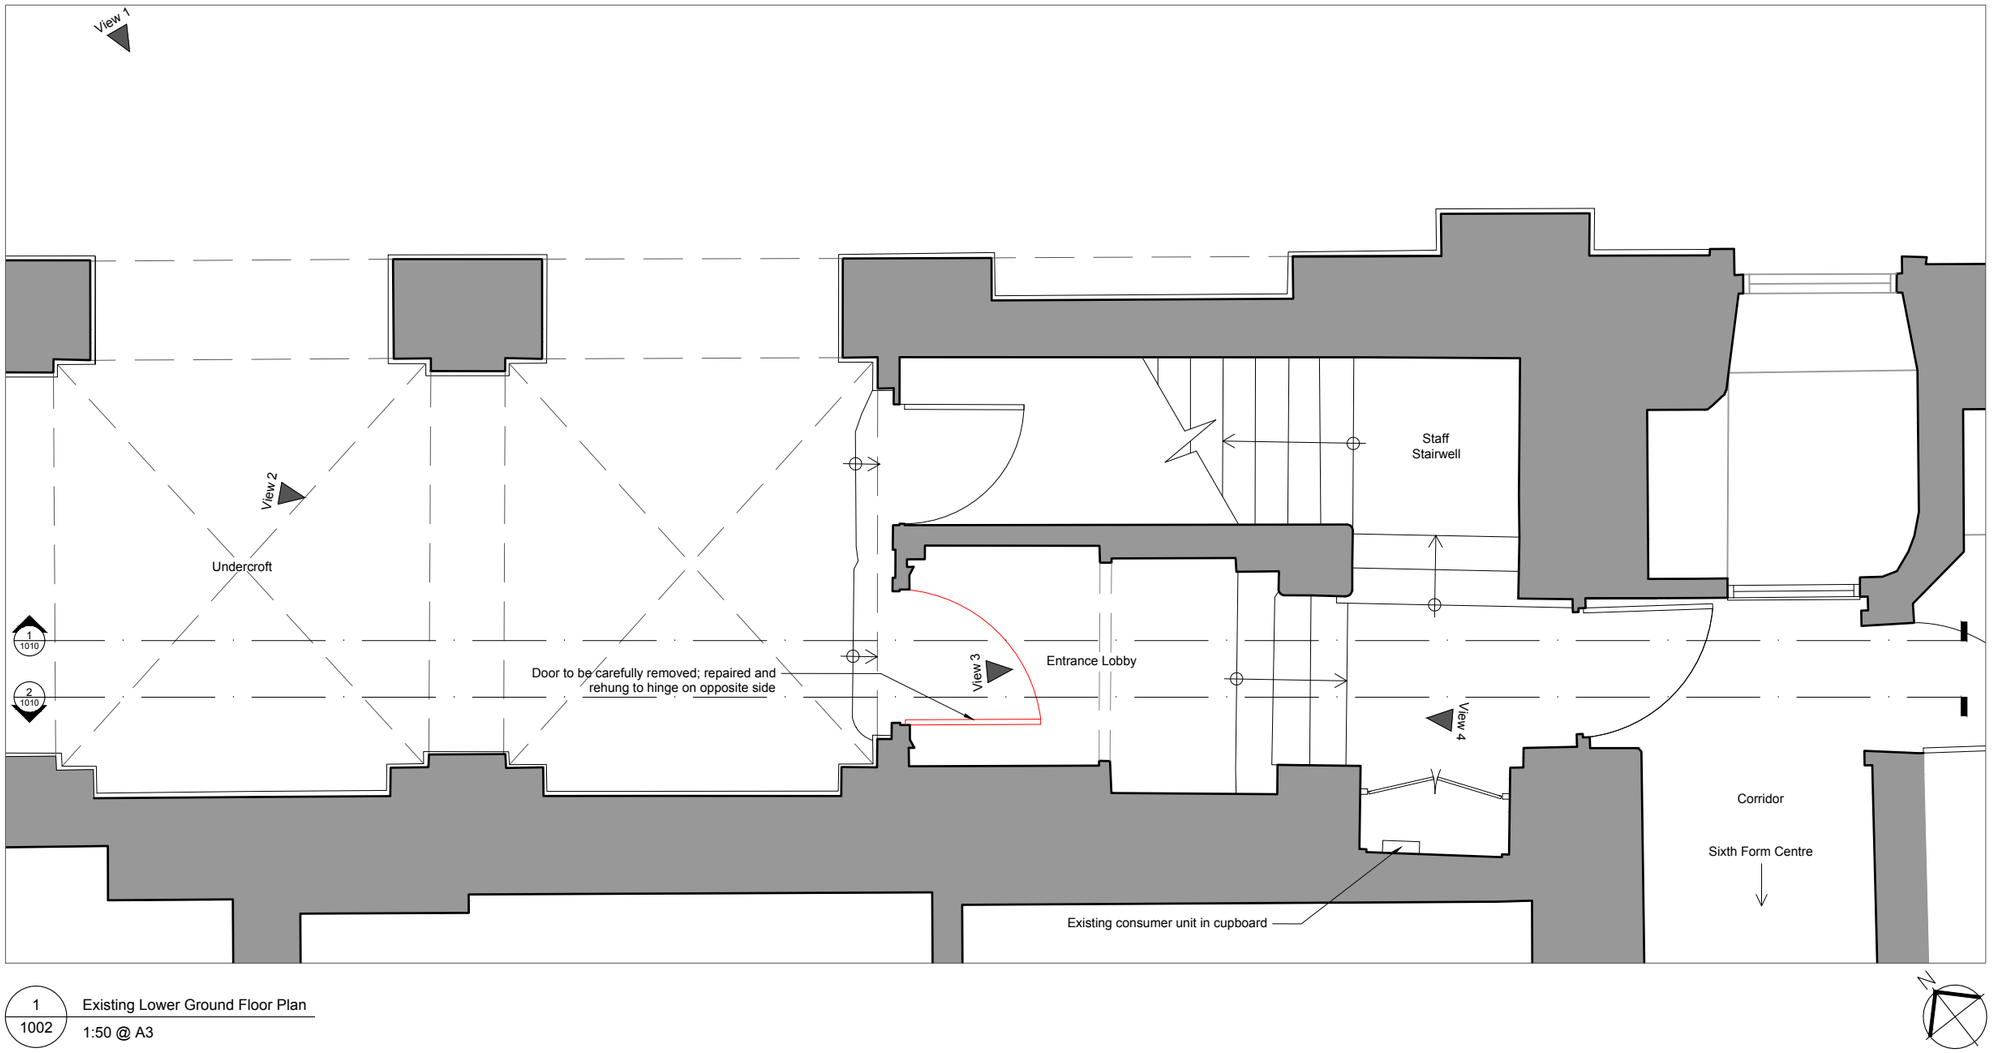

2/1002 View 1
1:50 @ A3



3/1002 View 2
1:50 @ A3



4/1002 View 3
1:50 @ A3



5/1002 View 4
1:50 @ A3

Notes:


Drawings are based on survey data and may not accurately represent what is physically present.

Scale from this drawing only for planning purposes. All dimensions are to be verified on site before proceeding with the work.

All dimensions are in millimetres unless noted otherwise.

Renew Studio shall be notified in writing of any discrepancies.

Key

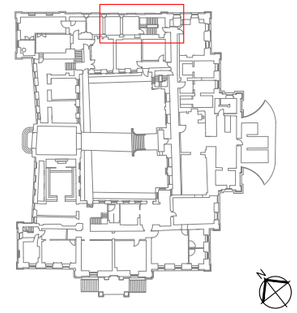

0 500mm 1 m 1500mm 2 m 2500mm

1:50 Scale

RENEW studio

REV	DATE	BY	CHK	DESCRIPTION
P02	27.2.25	KA	CS	Issued For LBC
P01	1.2.25	KA	CS	First Issue

CLIENT
Kimbolton School

PROJECT
Kimbolton Castle Platform Lift

JOB NUMBER
0012

TITLE
Existing Lower Ground Floor Plan - 6th Form Centre Entrance, Castle Undercroft

SIZE	SCALE	LAST REVISED	DRAWN	CHECKED
A3L	1:50	27/2/25	KA	CS

REV **P02** SUITABILITY/REASON FOR ISSUE **Issued For LBC**

DRAWING NUMBER
0012-RS-00-00-DR-A-1002