


Existing Roof and Floor Plans.

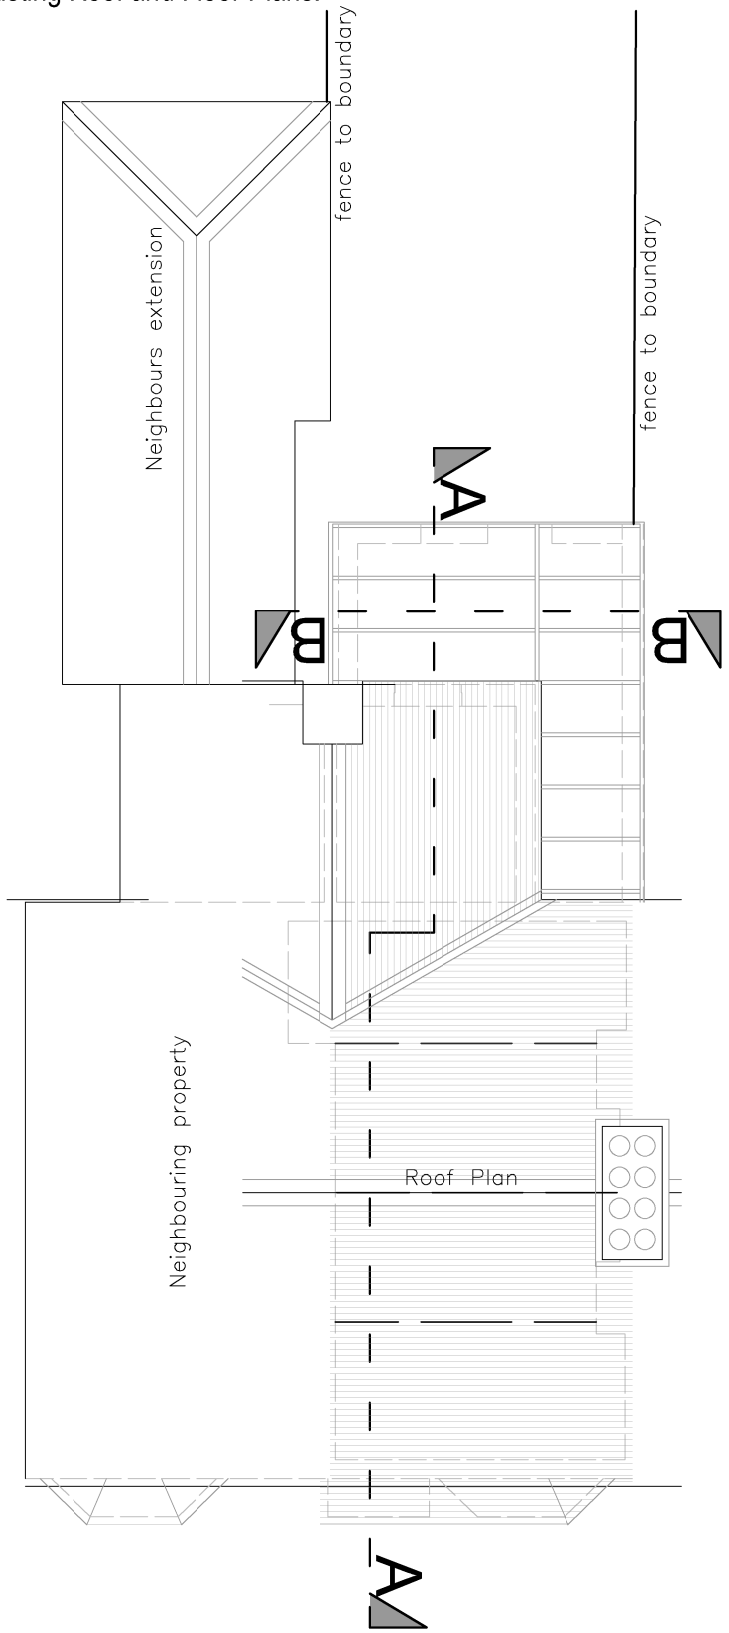


Roof Plan

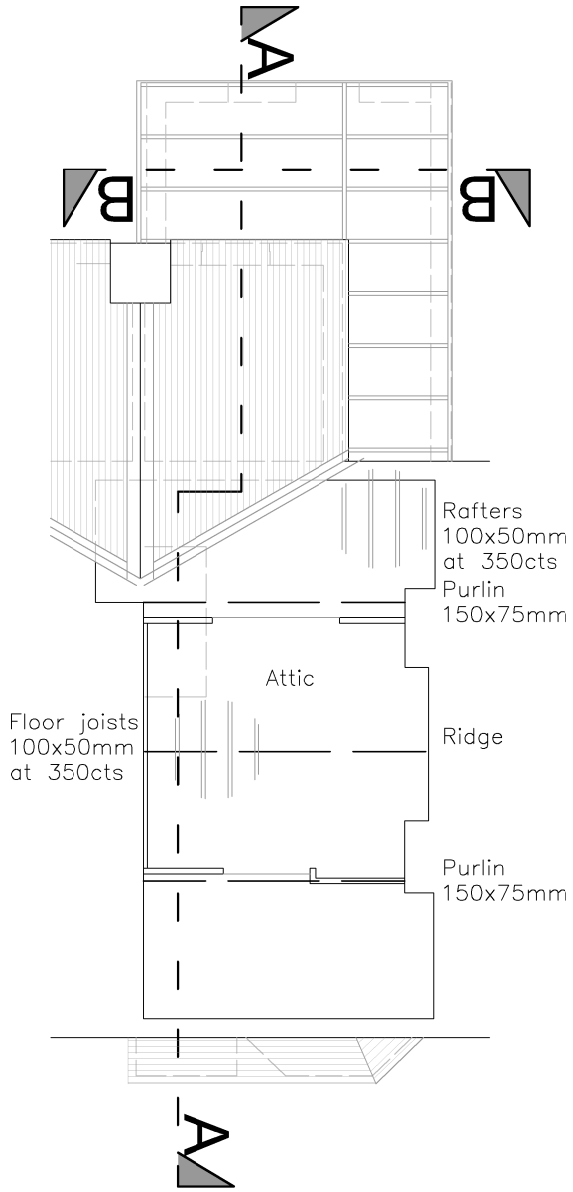


Attic Plan

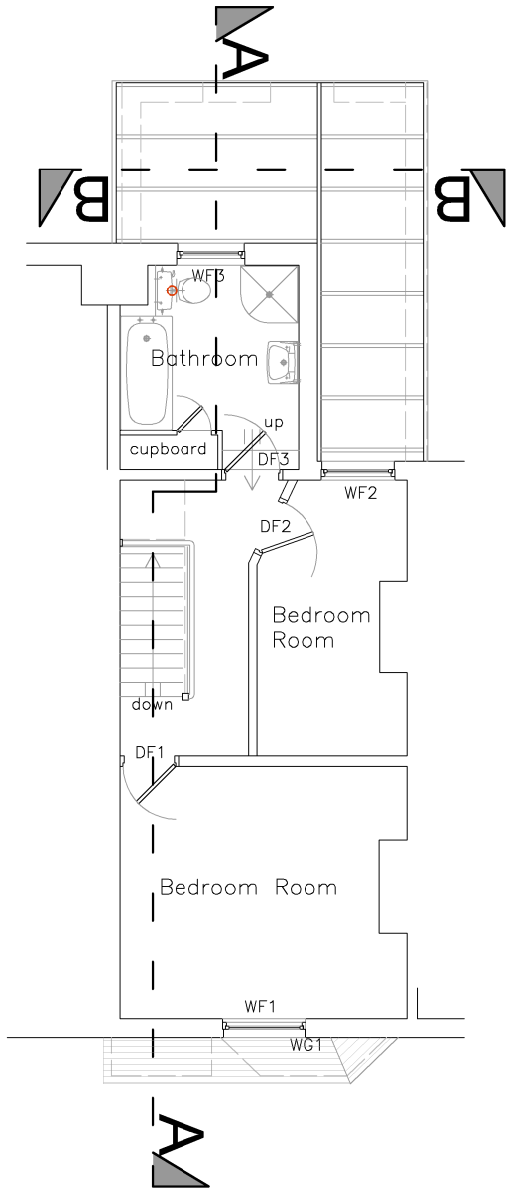

First Floor Plan

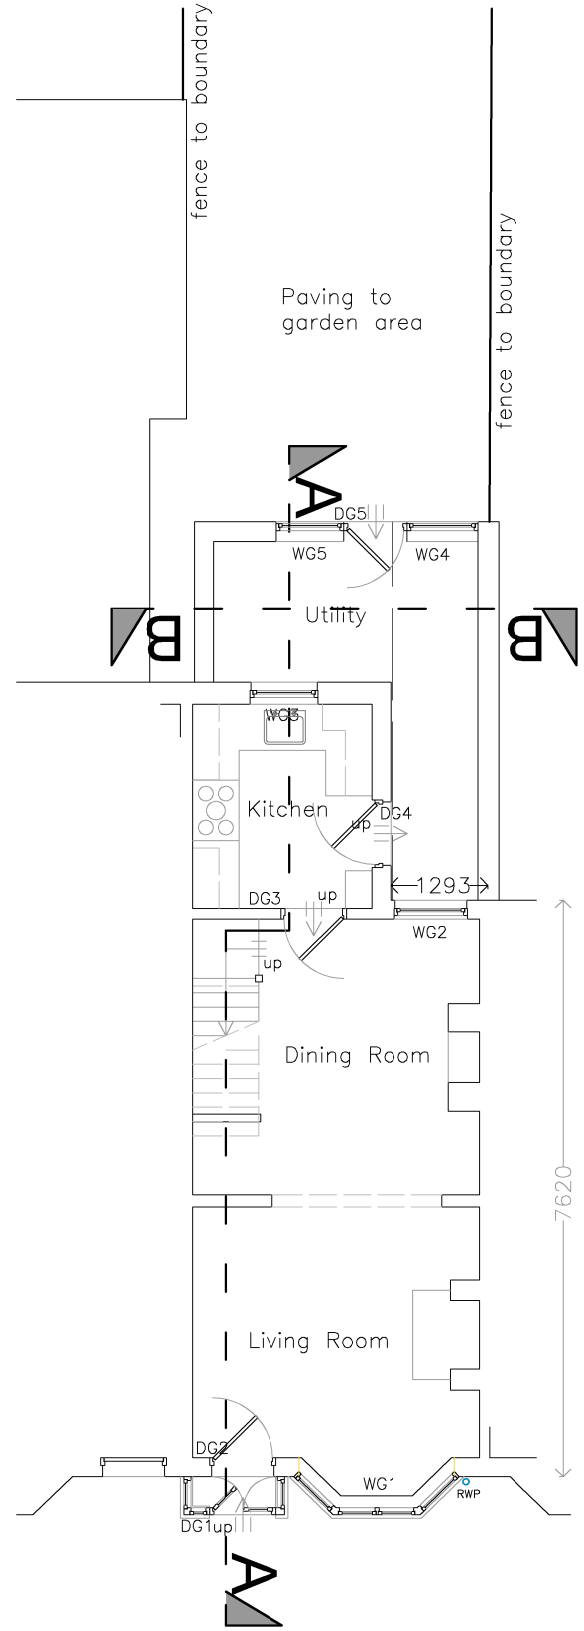

Ground Floor Plan

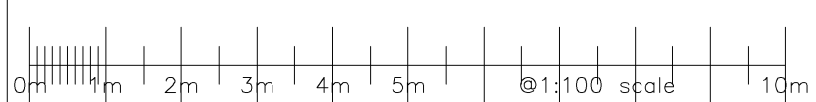

NOTES

© 2025 This document must not be reproduced without the written consent of Daniel Bland Upland Architecture.

Unless indicated, this drawing is for information only. Daniel Bland Upland Architecture accepts no liability for use of this drawing by parties other than the party for whom it was prepared or for purposes other than those for which it was prepared.

Do not scale from this drawing. All dimensions to be checked prior to work commencing on site.

Revision History

A. 28/01/25 Neighbours extension and garden boundaries added.

Daniel Bland
UPLAND ARCHITECTURE

T 07595 512691
Daniel@uplandarchitect.co.uk
www.uplandarchitect.co.uk

ACKERMAN STREET, EATON SOCON, ST NEOTS
HOUSE EXTENSION AND ALTERATIONS

As Existing Roof and Floor Plans
Scale: scale 1:100 @A3
Drawing ref: 176/02 Rev: **A**