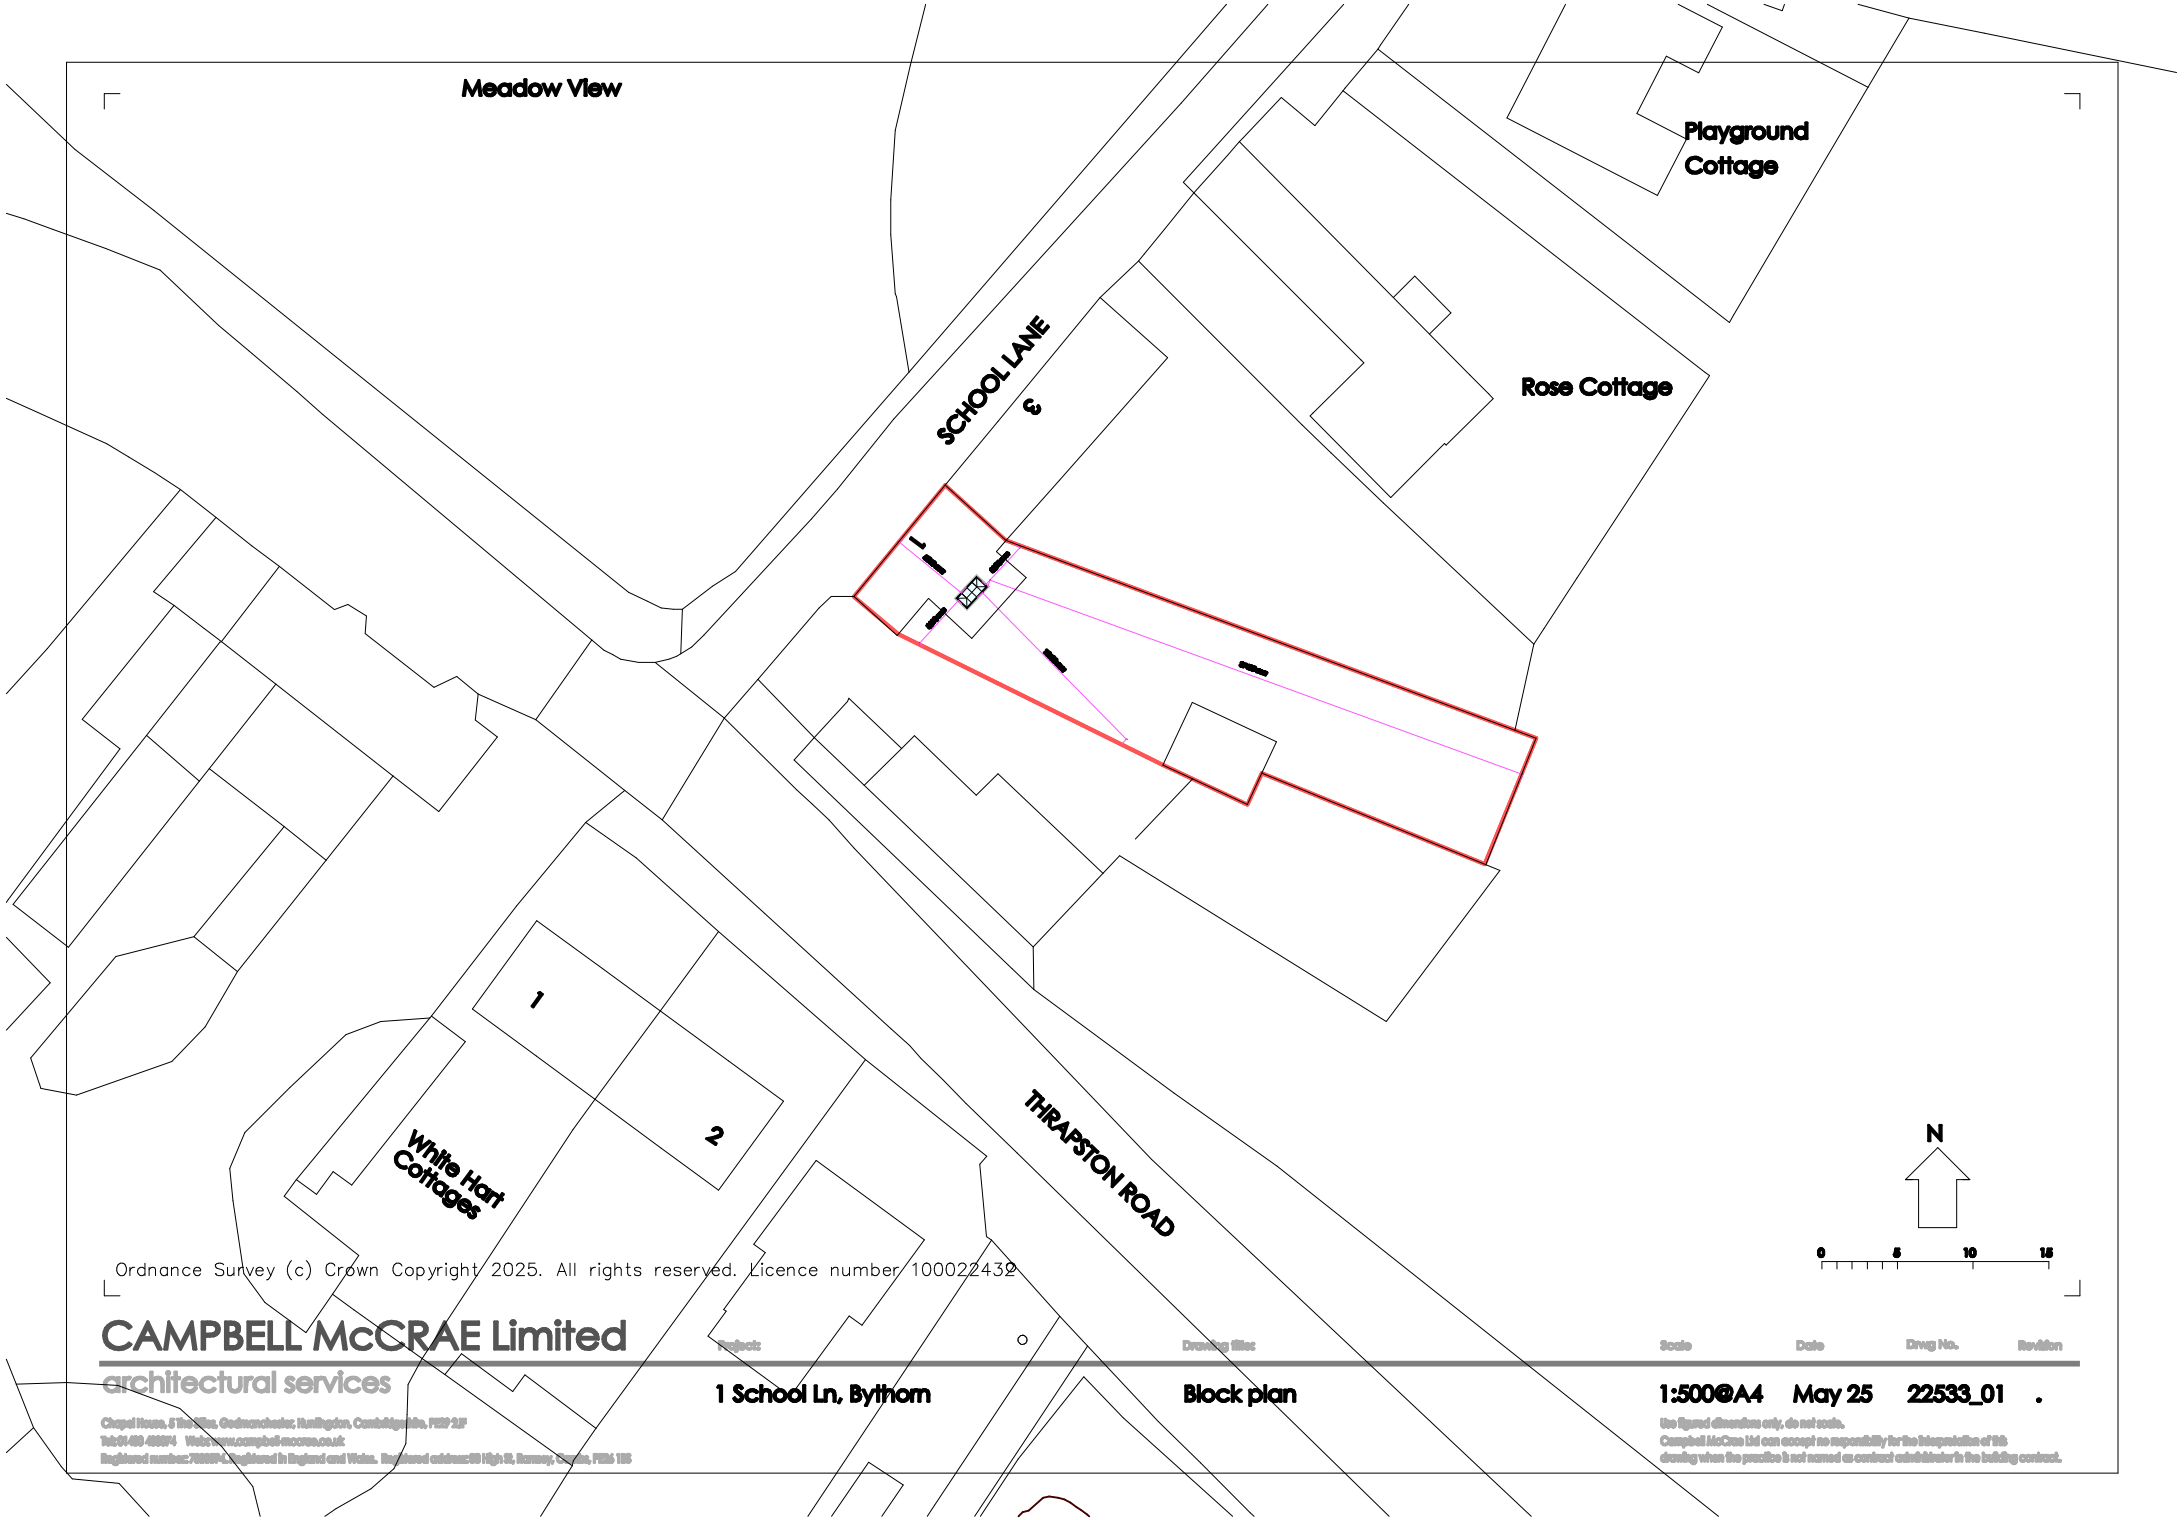

Ordnance Survey (c) Crown Copyright 2025. All rights reserved. Licence number 100022432

CAMPBELL McCRAE Limited
architectural services
Chapel House, 5 The Mills, Godmanchester, Huntingdon, Cambridgeshire, PE29 2JF
Tel: 01480 480874 Web: www.campbell-mccrae.co.uk
Registered number: 7000874. Registered in England and Wales. Registered address: 50 High St, Ramsey, Cambs, PE26 1BS

Project:	Drawing title:	Scale	Date	Drwg No.	Revision
1 School Ln, Bythorn	Block plan	1:500@A4	May 25	22533_01	.

Use figured dimensions only, do not scale.
Campbell McCrae Ltd can accept no responsibility for the interpretation of this drawing when the practice is not named as contract administrator in the building contract.