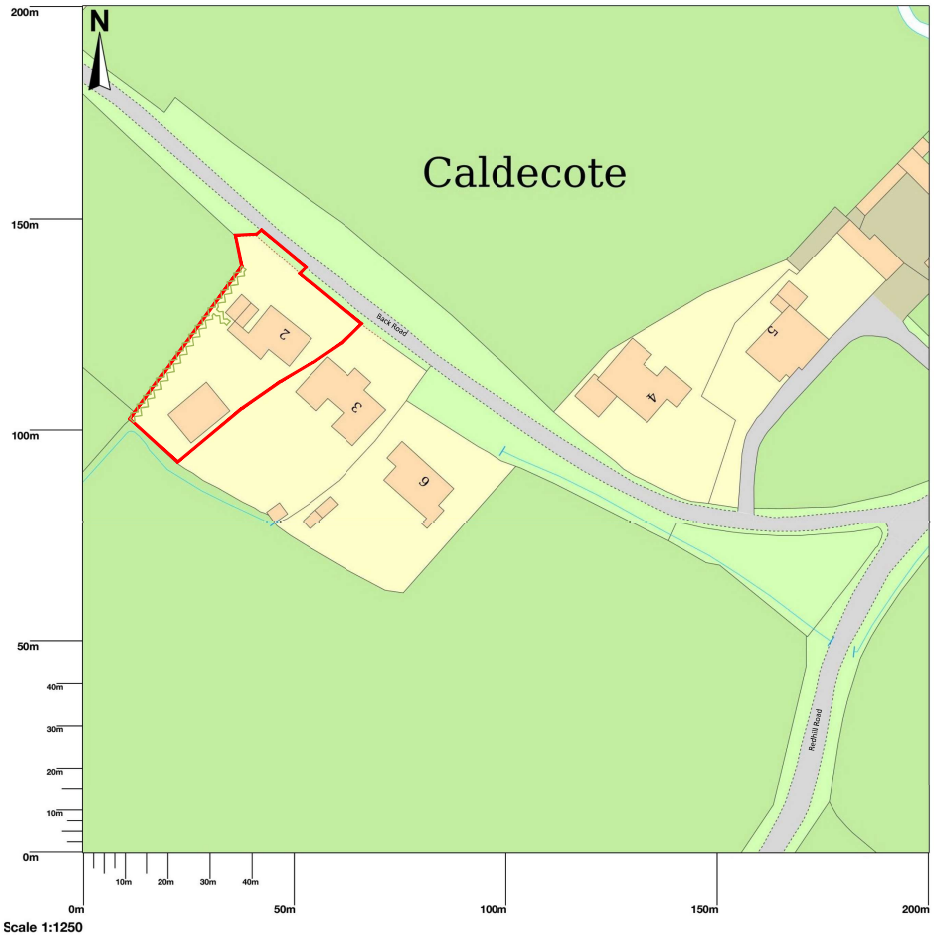

Scale 1:1250

© Crown copyright and database rights 2025 OS 100054135. Map area bounded by: 514226,288225 514426,288425. Produced on 21 February 2025 from the OS National Geographic Database. Supplied by UKPlanningMaps.com. Unique plan reference: p4f/uk/1214214/1630738

Ordnance Survey Licensed Mapping

SITE LOCATION (1:1250)



EXISTING BLOCK PLAN (1:500)



PROPOSED BLOCK PLAN (1:500)

NOTES

This drawing and associated notes re to indicate intent and are for the purpose of planning/building regulations submissions only. All information is subject to a detailed dimensional check. All stated dimensions to be verified on site and the Architect notified of any discrepancies.

N

SCALE BAR

0 1 2 3 4 5
Scale bar 1:100

0 5 10 15 20 25
Scale bar 1:500

0 12.5 25 37.5 50 62.5
Scale bar 1:1250

INFORMATION

WORKSTAGE

PLANNING

SITE ADDRESS

Crosswinds Back Road Caldecote PE7 3SG

CLIENT

Pestell

DRAWING TITLE

Site Location and Block Plans

SCALE as noted @ A3

DRAWING NUMBER	REV	DATE
1115/P001	-	FEB. 2025

STUDIO SMALE
www.studiosmale.com