
Amendment A: 17/09/2026 Low impact lighting scheme and biodiversity enhancement scheme added to drawing

UK Planning Maps

Parkhouse Farm, Straight Drove, Farcet, Peterborough, PE7 3DJ

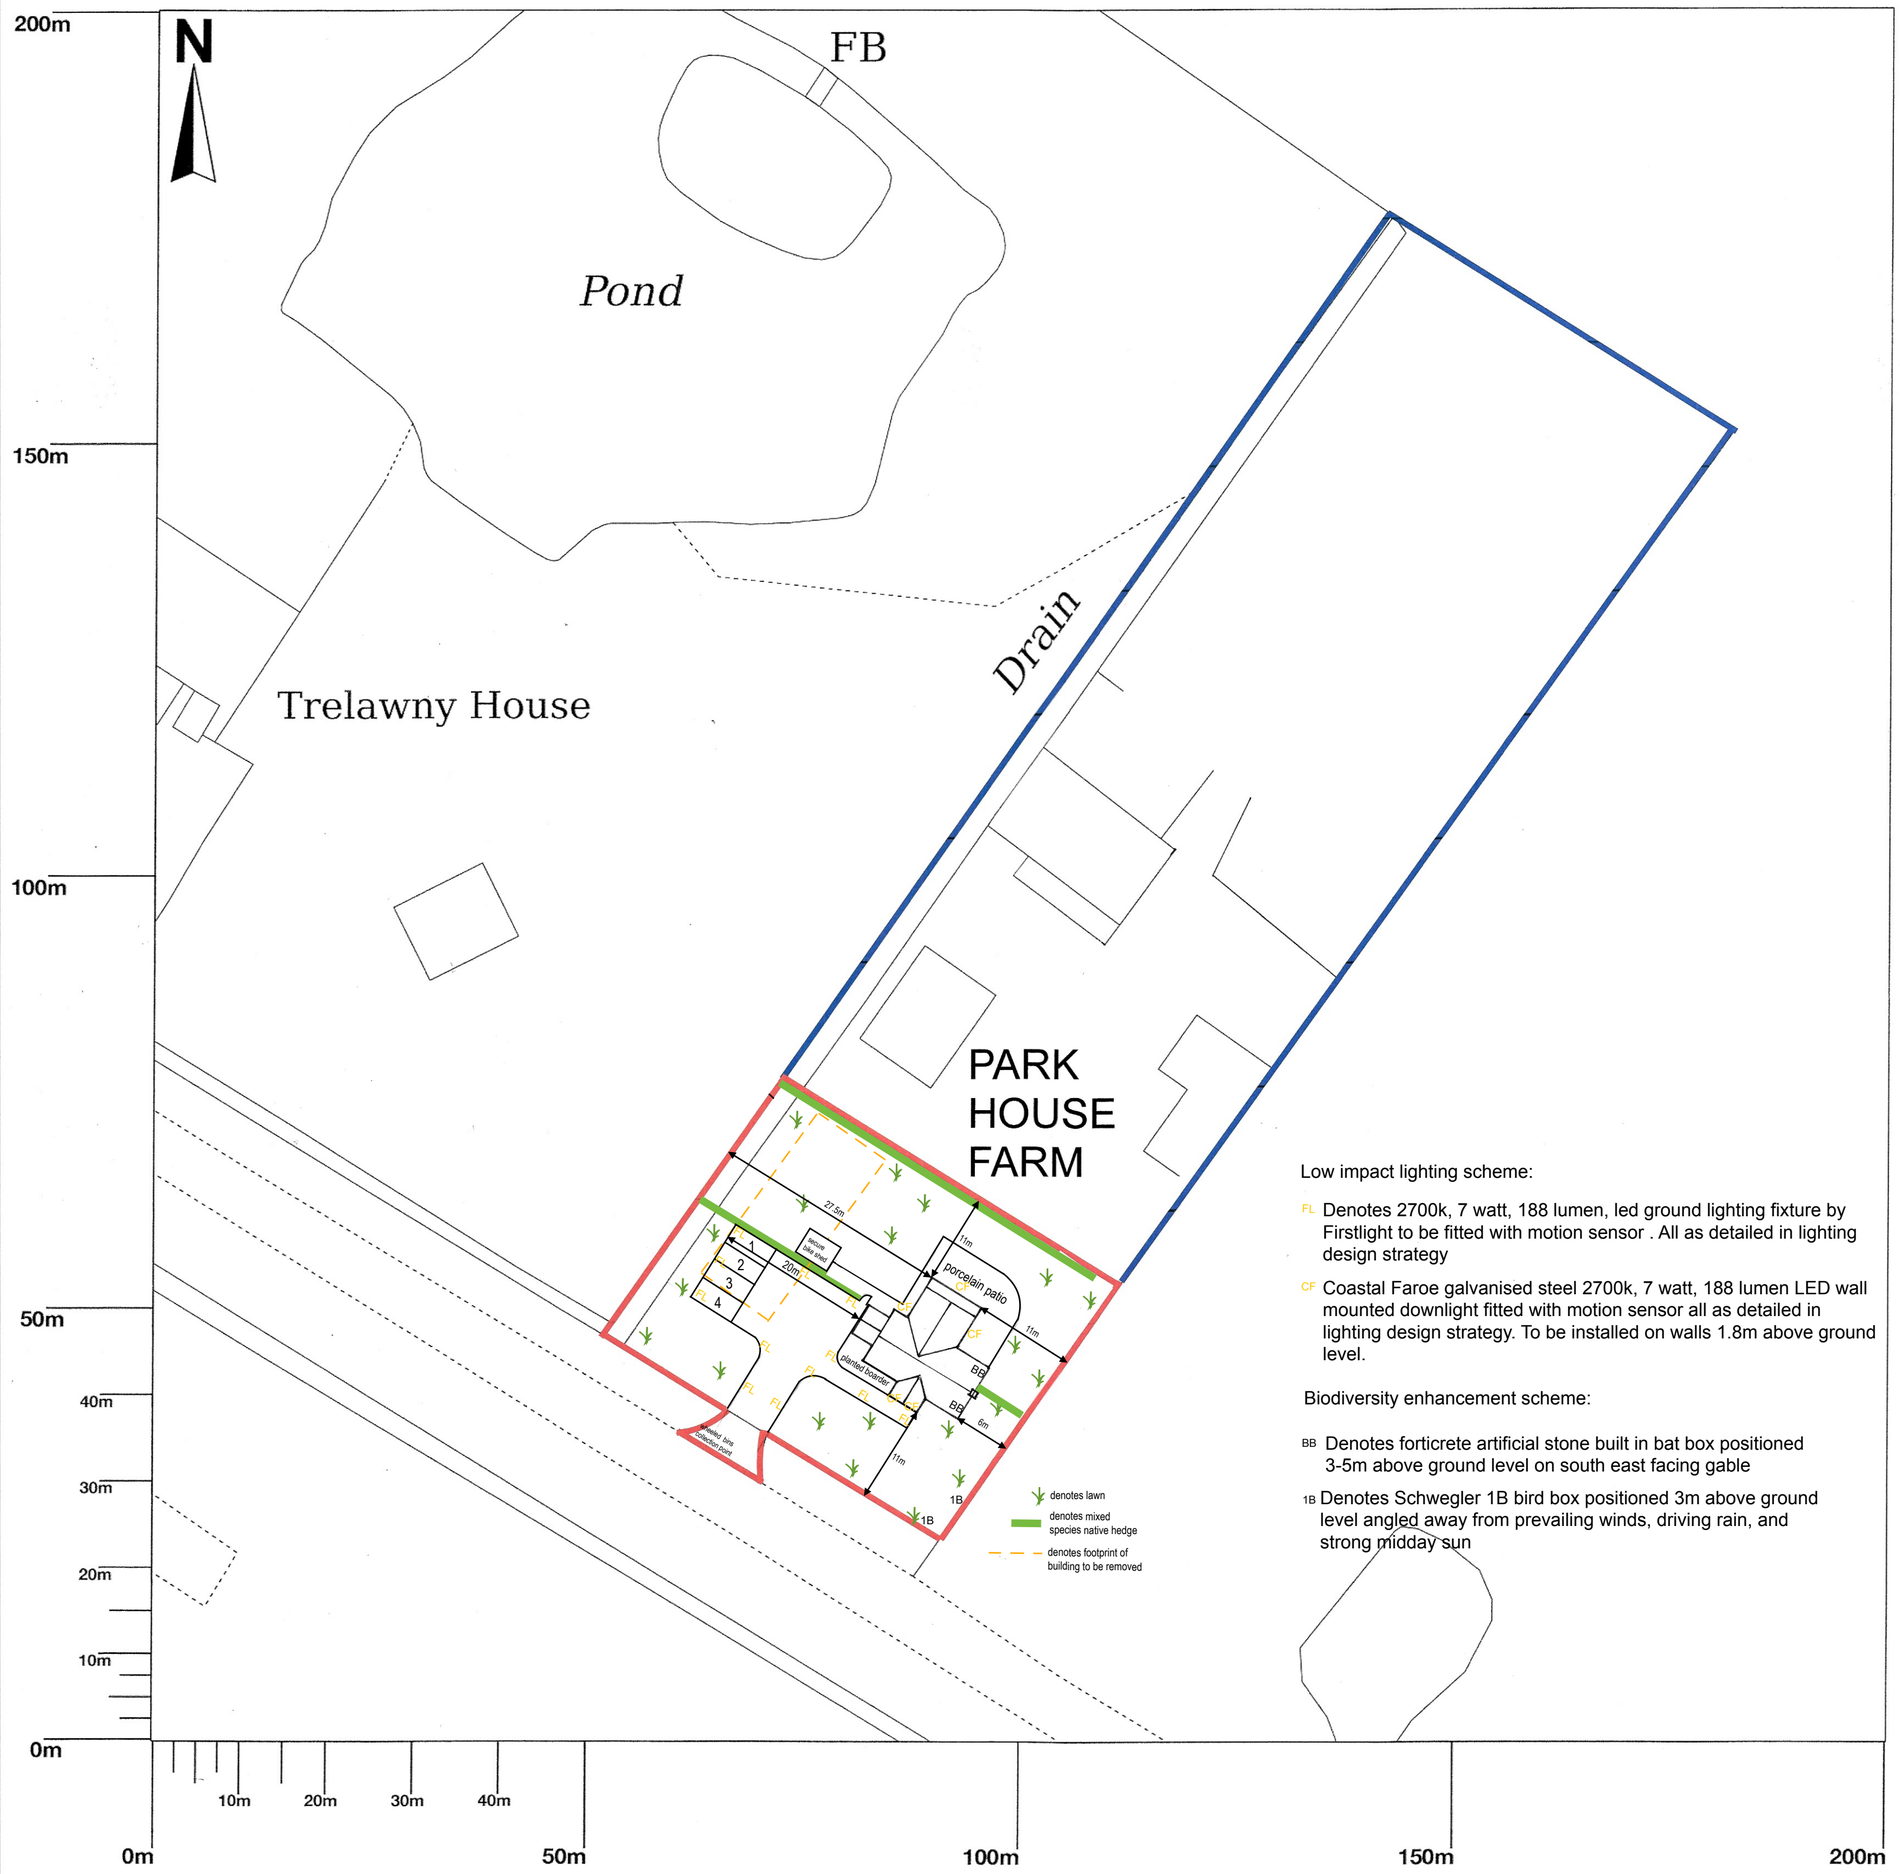

Low impact lighting scheme:

FL Denotes 2700k, 7 watt, 188 lumen, led ground lighting fixture by Firstlight to be fitted with motion sensor . All as detailed in lighting design strategy

CF Coastal Faroe galvanised steel 2700k, 7 watt, 188 lumen LED wall mounted downlight fitted with motion sensor all as detailed in lighting design strategy. To be installed on walls 1.8m above ground level.

Biodiversity enhancement scheme:

BB Denotes forticrete artificial stone built in bat box positioned 3-5m above ground level on south east facing gable

1B Denotes Schwegler 1B bird box positioned 3m above ground level angled away from prevailing winds, driving rain, and strong midday sun

Scale 1/500@a1

© Crown copyright and database rights 2024 OS 100054135. Map area bounded by: 522688,293249 522888,293449. Produced on 27 February 2024 from the OS National Geographic Database. Supplied by UKPlanningMaps.com. Unique plan reference: p4e/uk/1065630/1435170

Ordnance Survey Licensed Mapping