
This drawing is copyright and may not be altered, traced, copied, photographed or used for any purpose other than that for which it is issued without written permission from David Hartley.

revisions:

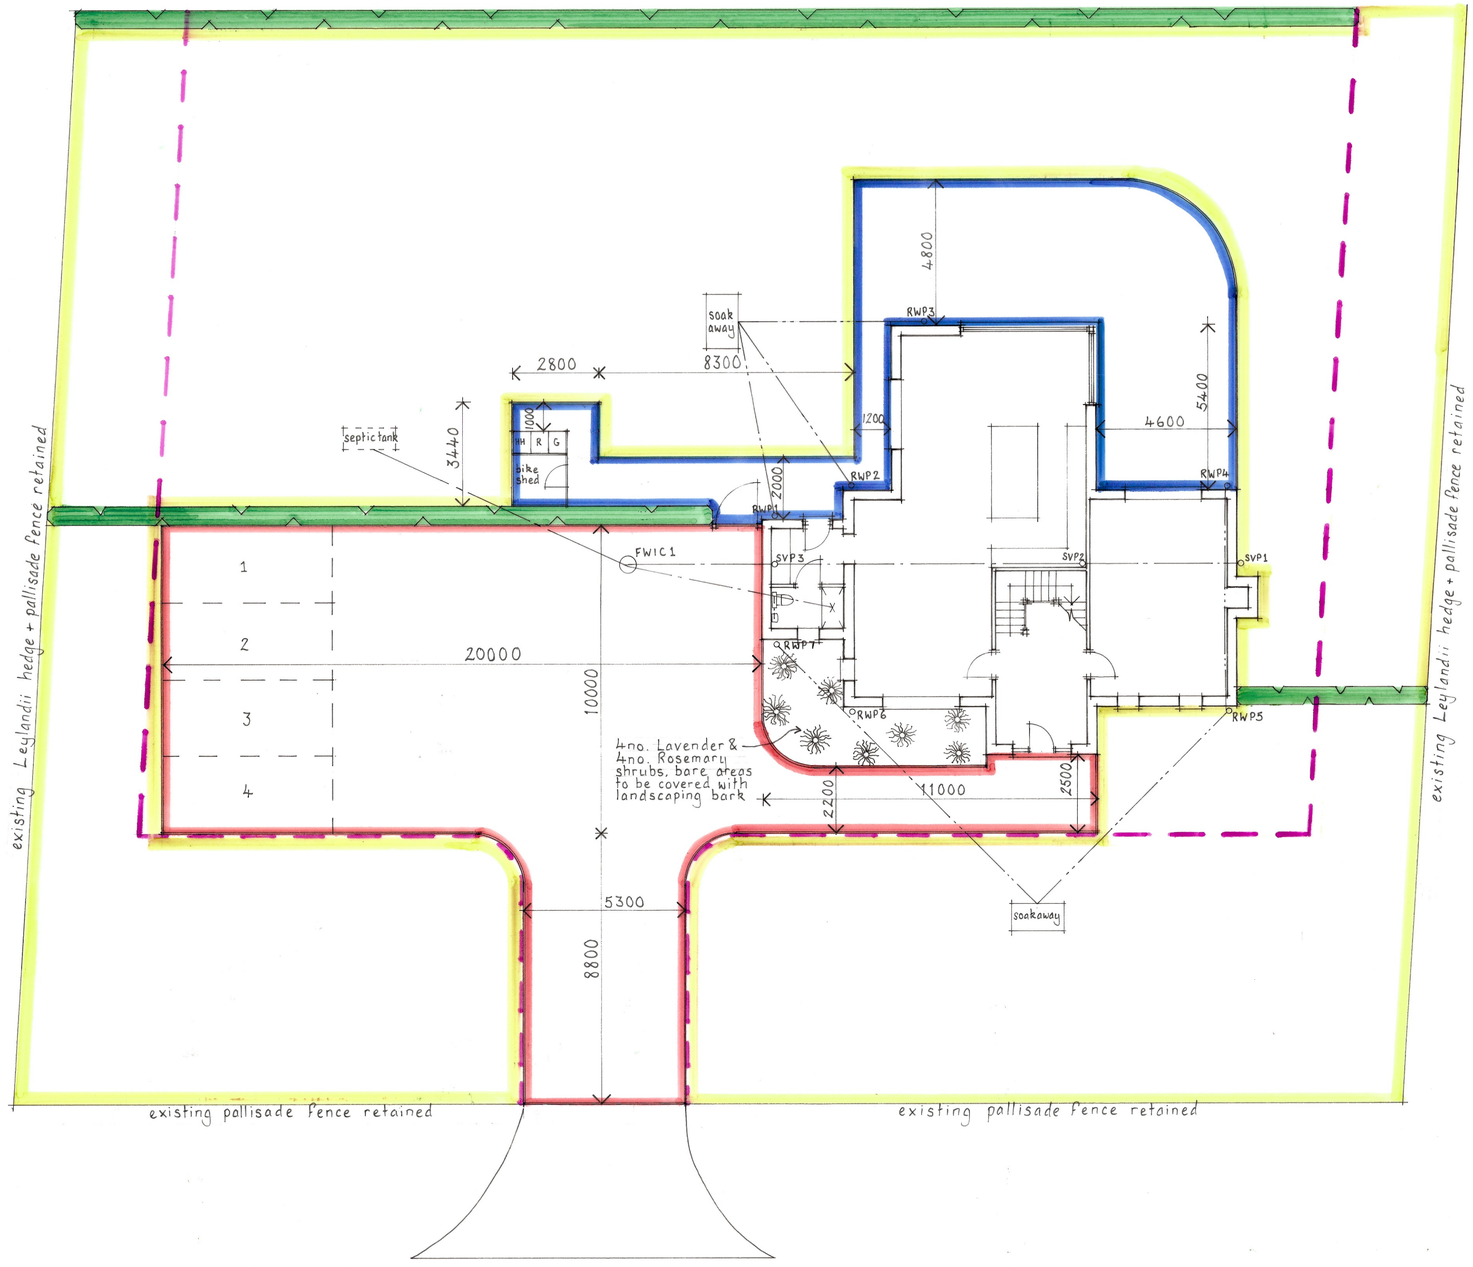

Key:

- Indian Sandstone paving
- Mixed species native hedge
- Marshalls Tegula Priora Harvest permeable paving
- Multi species pollinator friendly lawn
- Construction exclusion zone

David Hartley Associates
Architectural Design Services

22 High Street
Stilton
Peterborough
PE7 3RA

Tel 01733 244849
Mob 07748 154279
Email davidhartleyads@gmail.com
Website davidhartleyarchitecture.co.uk

client:
Mr & Mrs F Genovese
Park House Farm, Straight Drove
Farcet
PE7 3DJ

Proposed detached dwelling

drawing:

Landscaping Plan

scale: 1/100@A1
date: 14/10/2026
drawn by: RH
drawing no.: FGRD/3

0 2 4 metres