
NATIONAL MAP CENTRE

OS Plan Black / White

18 High Street
Proposed location of EV charger

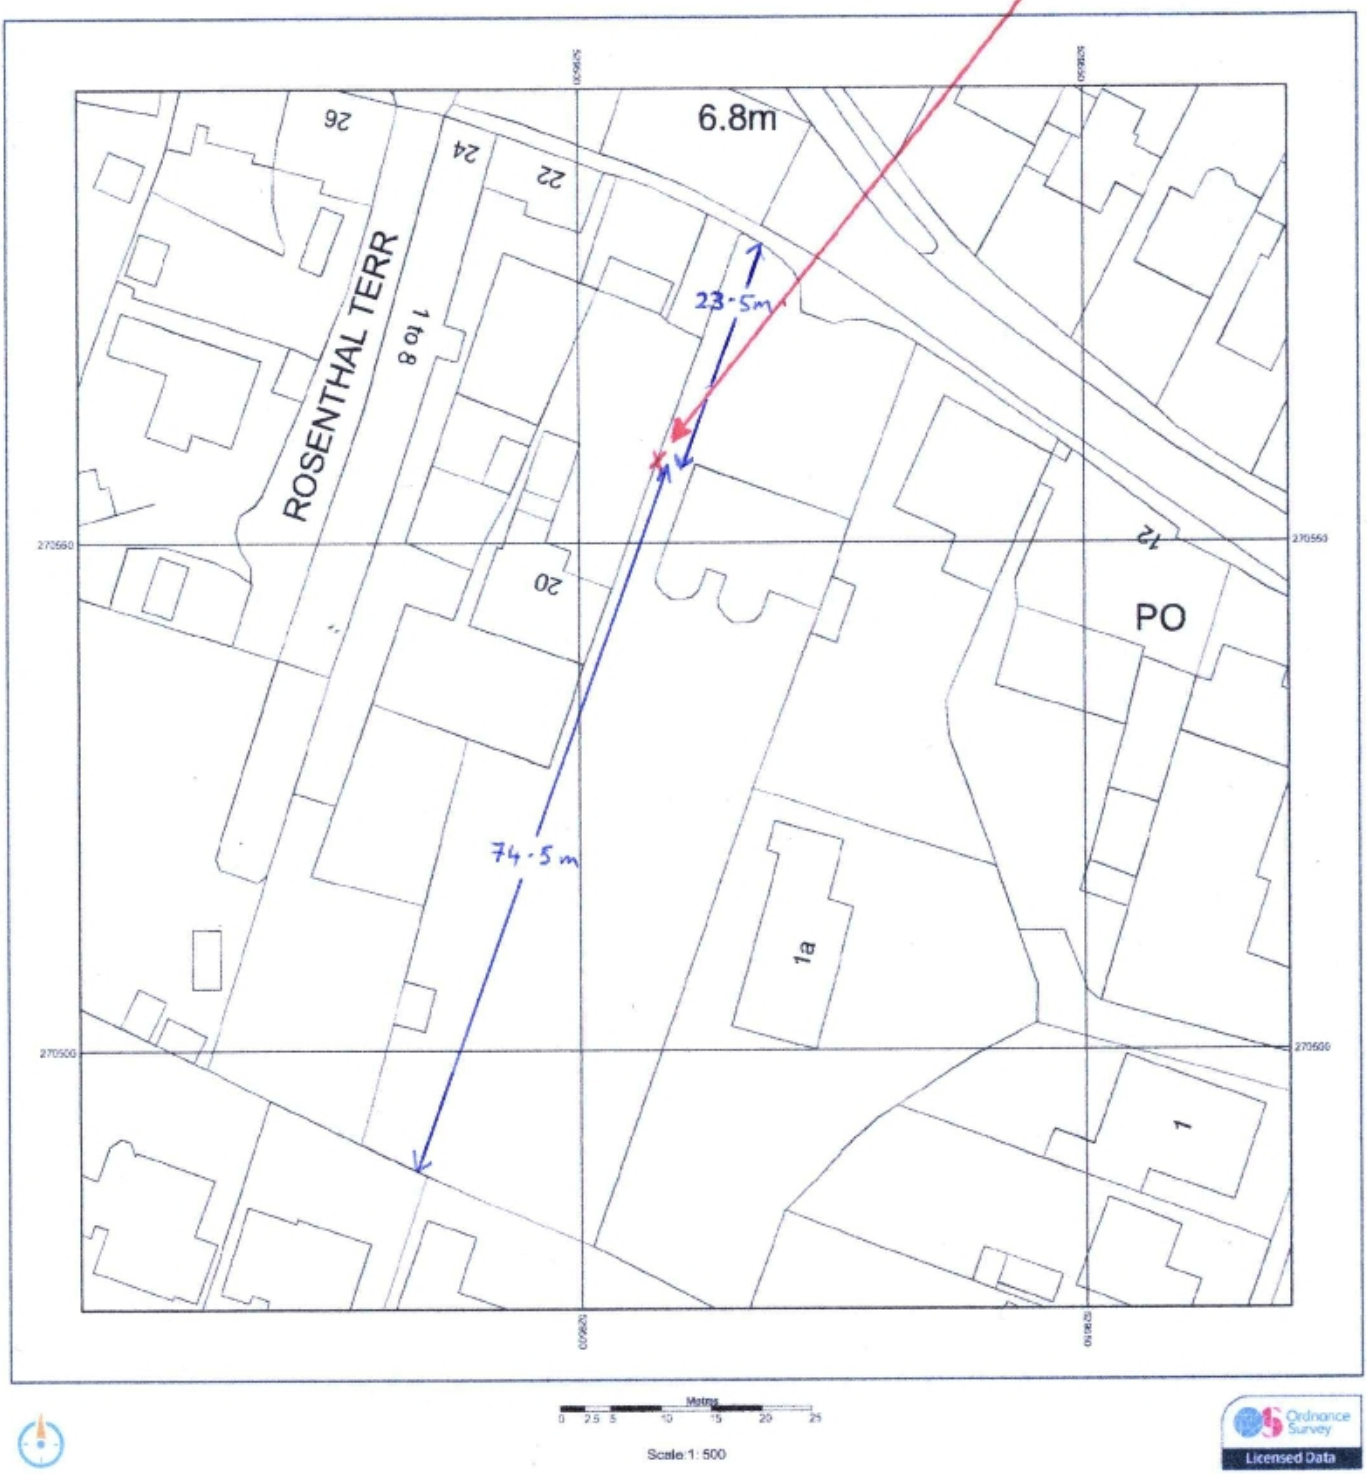

Metres
0 2.5 5 10 15 20 25

Scale 1: 500

Ordnance Survey
Licensed Data

18 HIGH STREET
HEMINGFORD GREY
HUNTINGDON
PE28 9DR

Supplied by: National Map Centre
AC0000814278 100031961
Produced 24/04/2025
Serial number: 452119

Plot centre co-ordinates:529510,270535
Download file:
Project name: pwienand_18highst_

© Crown copyright and database rights 2025. OS AC0000814276