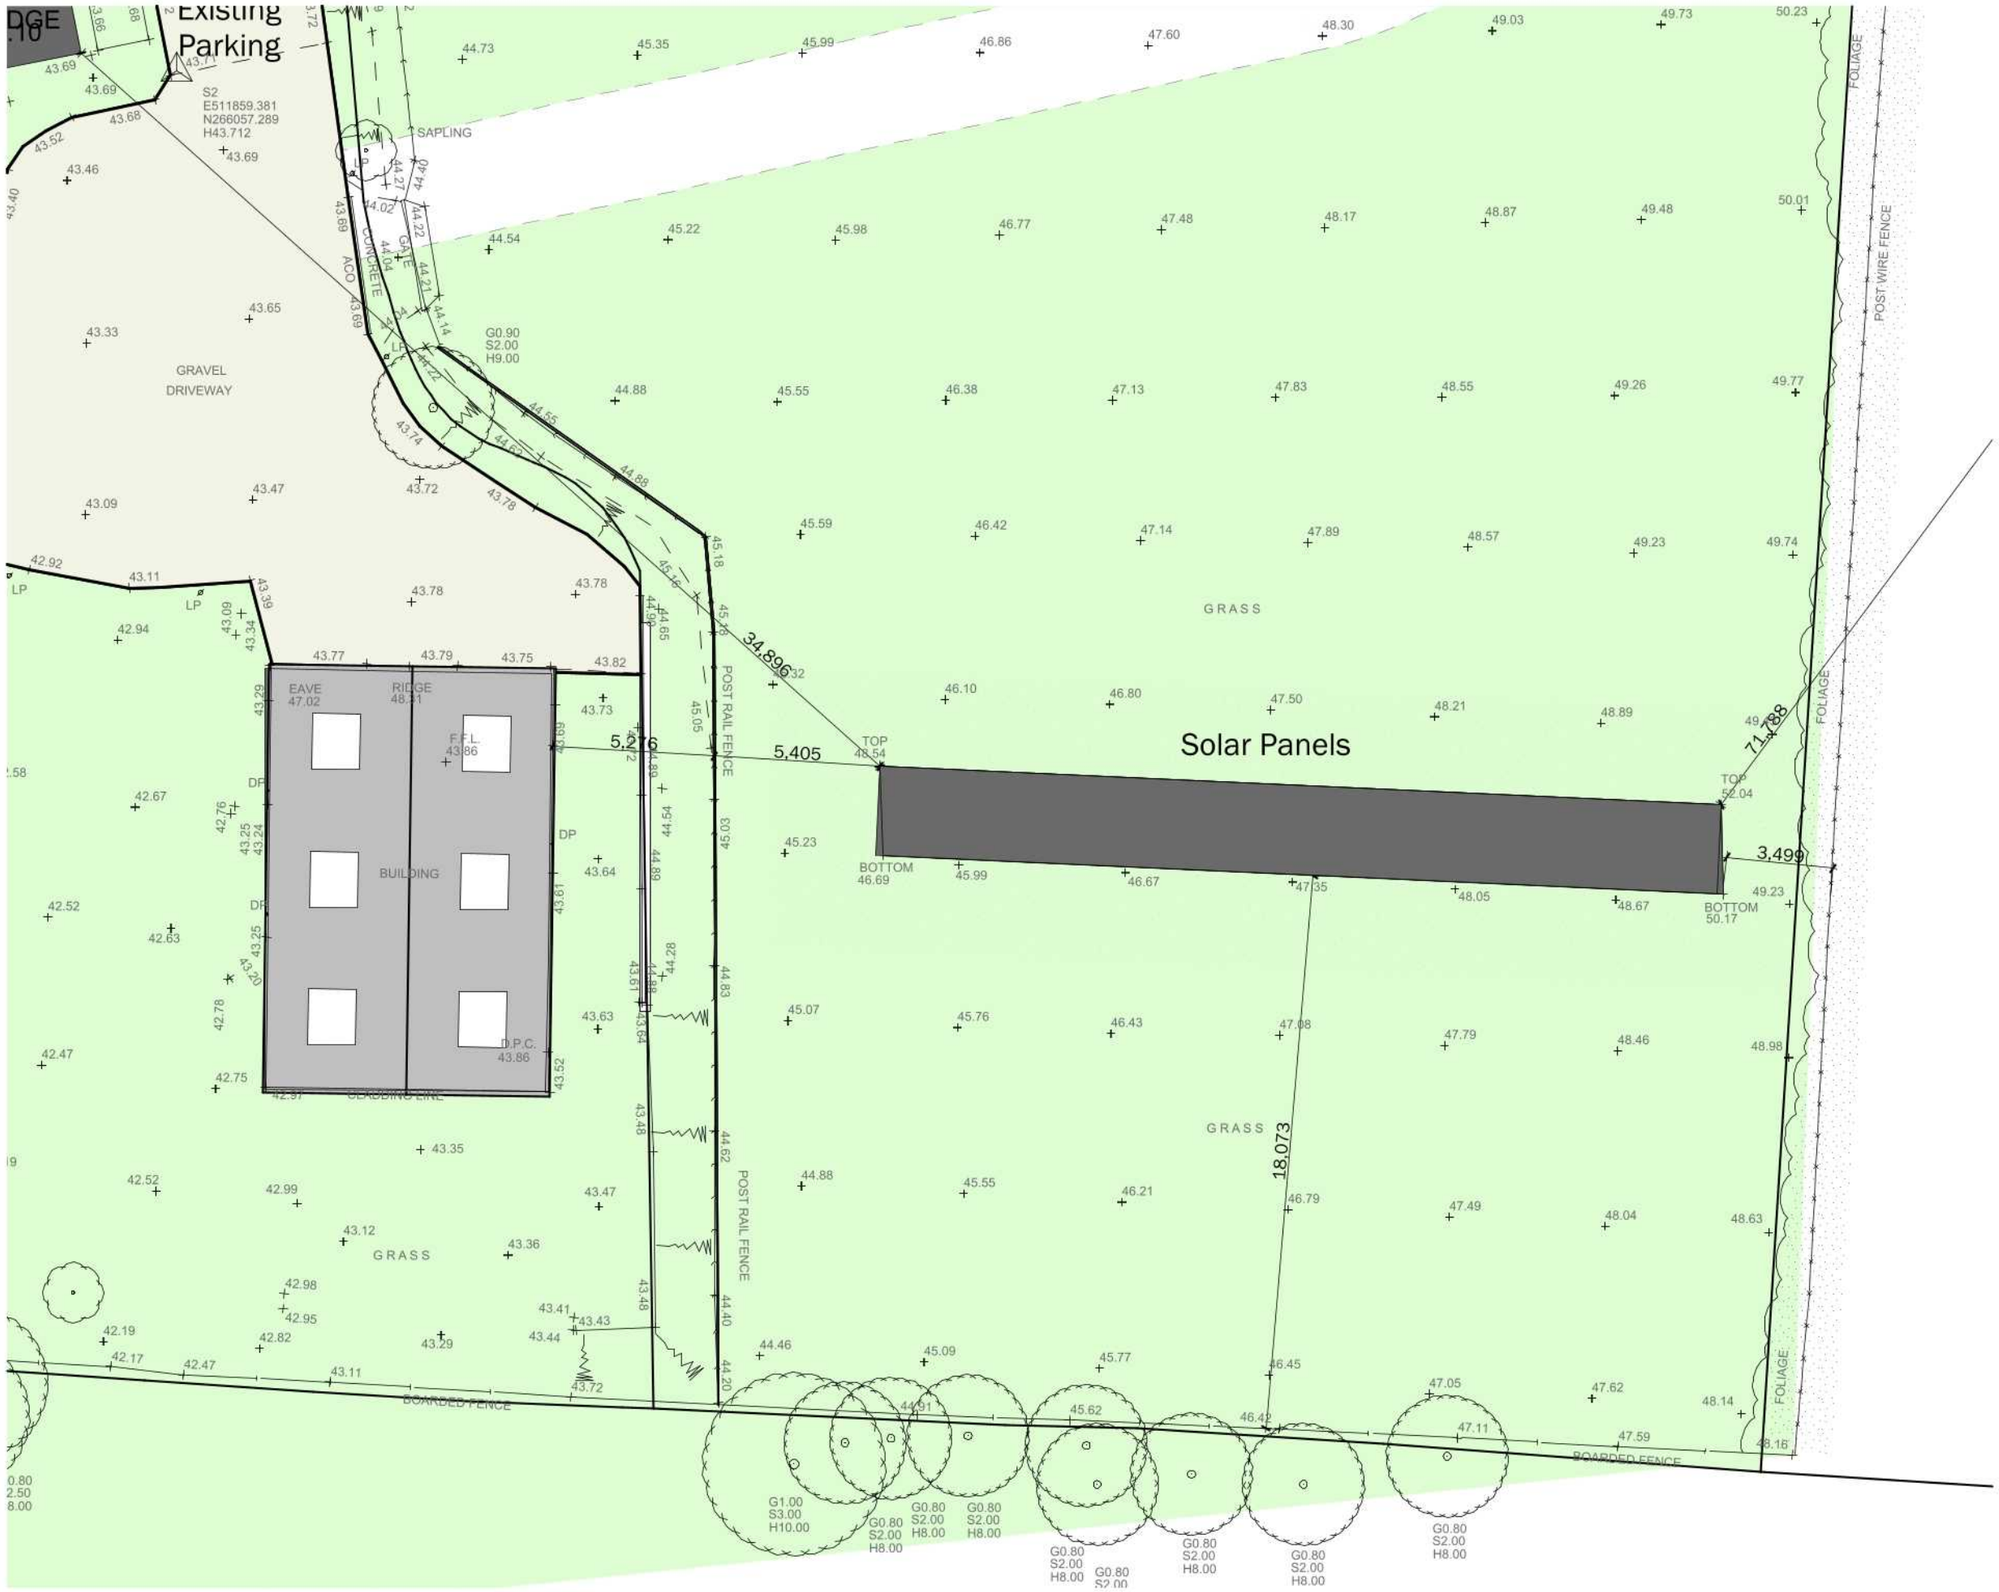

Map data shown may contain Ordnance Survey ® products supplied by Pear Technology Services Ltd;
© Crown Copyright and database rights from date shown above Ordnance Survey ® licence number 100005264

Issue Status

Planning

This drawing is copyright. Only figured dimensions to be worked to.

Revision		Drawn	Check	Date
P1	First Issue	PL	AD	21.03.25
P2	Updated to planner comments - dimensions added to boundaries and nearby buildings	AD	AD	16.04.25

KEY

Biodiversity

Enhanced Modified Grassland

N

1:500 0 5 10 15 20 25m

client
Lyons

project
Lower Park Farm, Agden Green, Stonely
Proposed Barn Conversion

drawing
Site Plan As Proposed Detail

drawn date	04.10.24	scale	1:200 @ A3
drawn	PL	check	AD

BROWN&CO
ARCHITECTURE + PLANNING
www.brown-co.com
Norwich 01603 629871 Humber 01482 421234
St Neots 01480 213811 Lincoln 01522 457800
Brown & Co Registered Office: The Atrium, St. George's Street, Norwich, Norfolk, NR3 1AB
Registration no: 0C302092 Registered in England & Wales

25	006	K0021	P2