
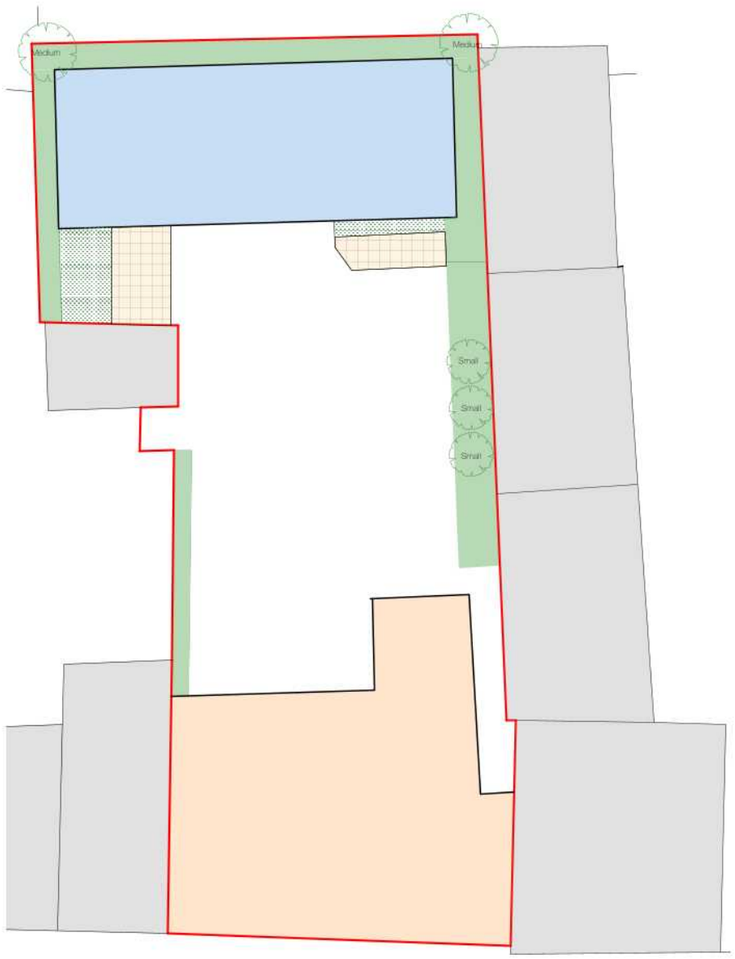


A
-

PROPOSED BIODIVERSITY NET GAIN PLAN

Scale: NTS @ A3

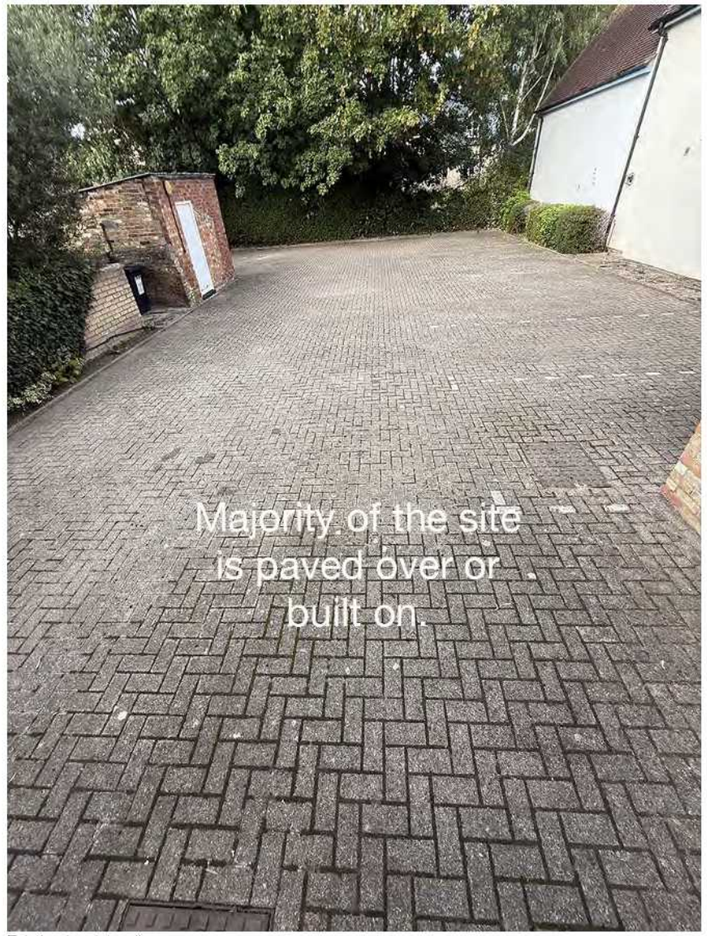

Existing hardstanding



Proposed biodiversity gain



Proposed biodiversity gain

COLES CONSERVATION
ARCHITECTS

Ferrar House - 70 High Street - Huntingdon
Cambridgeshire - PE29 3DJ
www.colesconservationarchitects.co.uk
01480 774978


© Coles Conservation Architects Ltd. All rights described in Chapter IV of the Copyright, Designers and Patents Act 1998 have been asserted. All levels are in metres above Ordnance Datum. All dimensions should be checked on site. Do not scale from this drawing. Coles Conservation Architects are to be notified of any variation between the drawings and site conditions.

NOTES

KEY:

- Existing building
- Site Boundary
- Proposed Development
- Hedges
- Private Garden
- New Hardstanding
- Trees

LOCATION PLAN 1:XXX

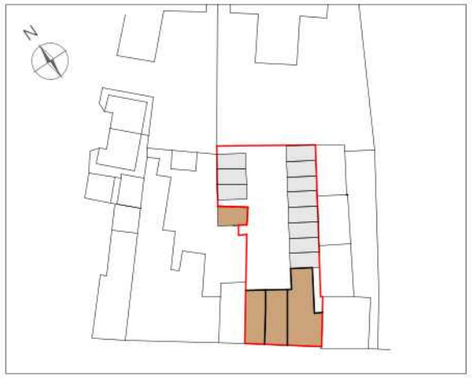

DRAWING REVISIONS

REV.	DESCRIPTION	DATE
-	-	--/--/----
-	-	--/--/----
-	-	--/--/----
-	-	--/--/----

148 - 150 HIGH STREET

PROJECT No:	P101
DRAWING No:	SK051
DRAWING TITLE:	PROPOSED BIODIVERSITY NET GAIN PLAN
REV:	-
SCALE:	NTS @ A3
DATE:	01.09.2025
RIBA STAGE:	STAGE 3