
This drawing is copyright and may not be alterell, traced, copied, photographed or used for any purpose other than that for which it is issued without written permission from David Hartley.

revisions:
A. 07/01/2025 red line extended to include vehicular access up to highway DH

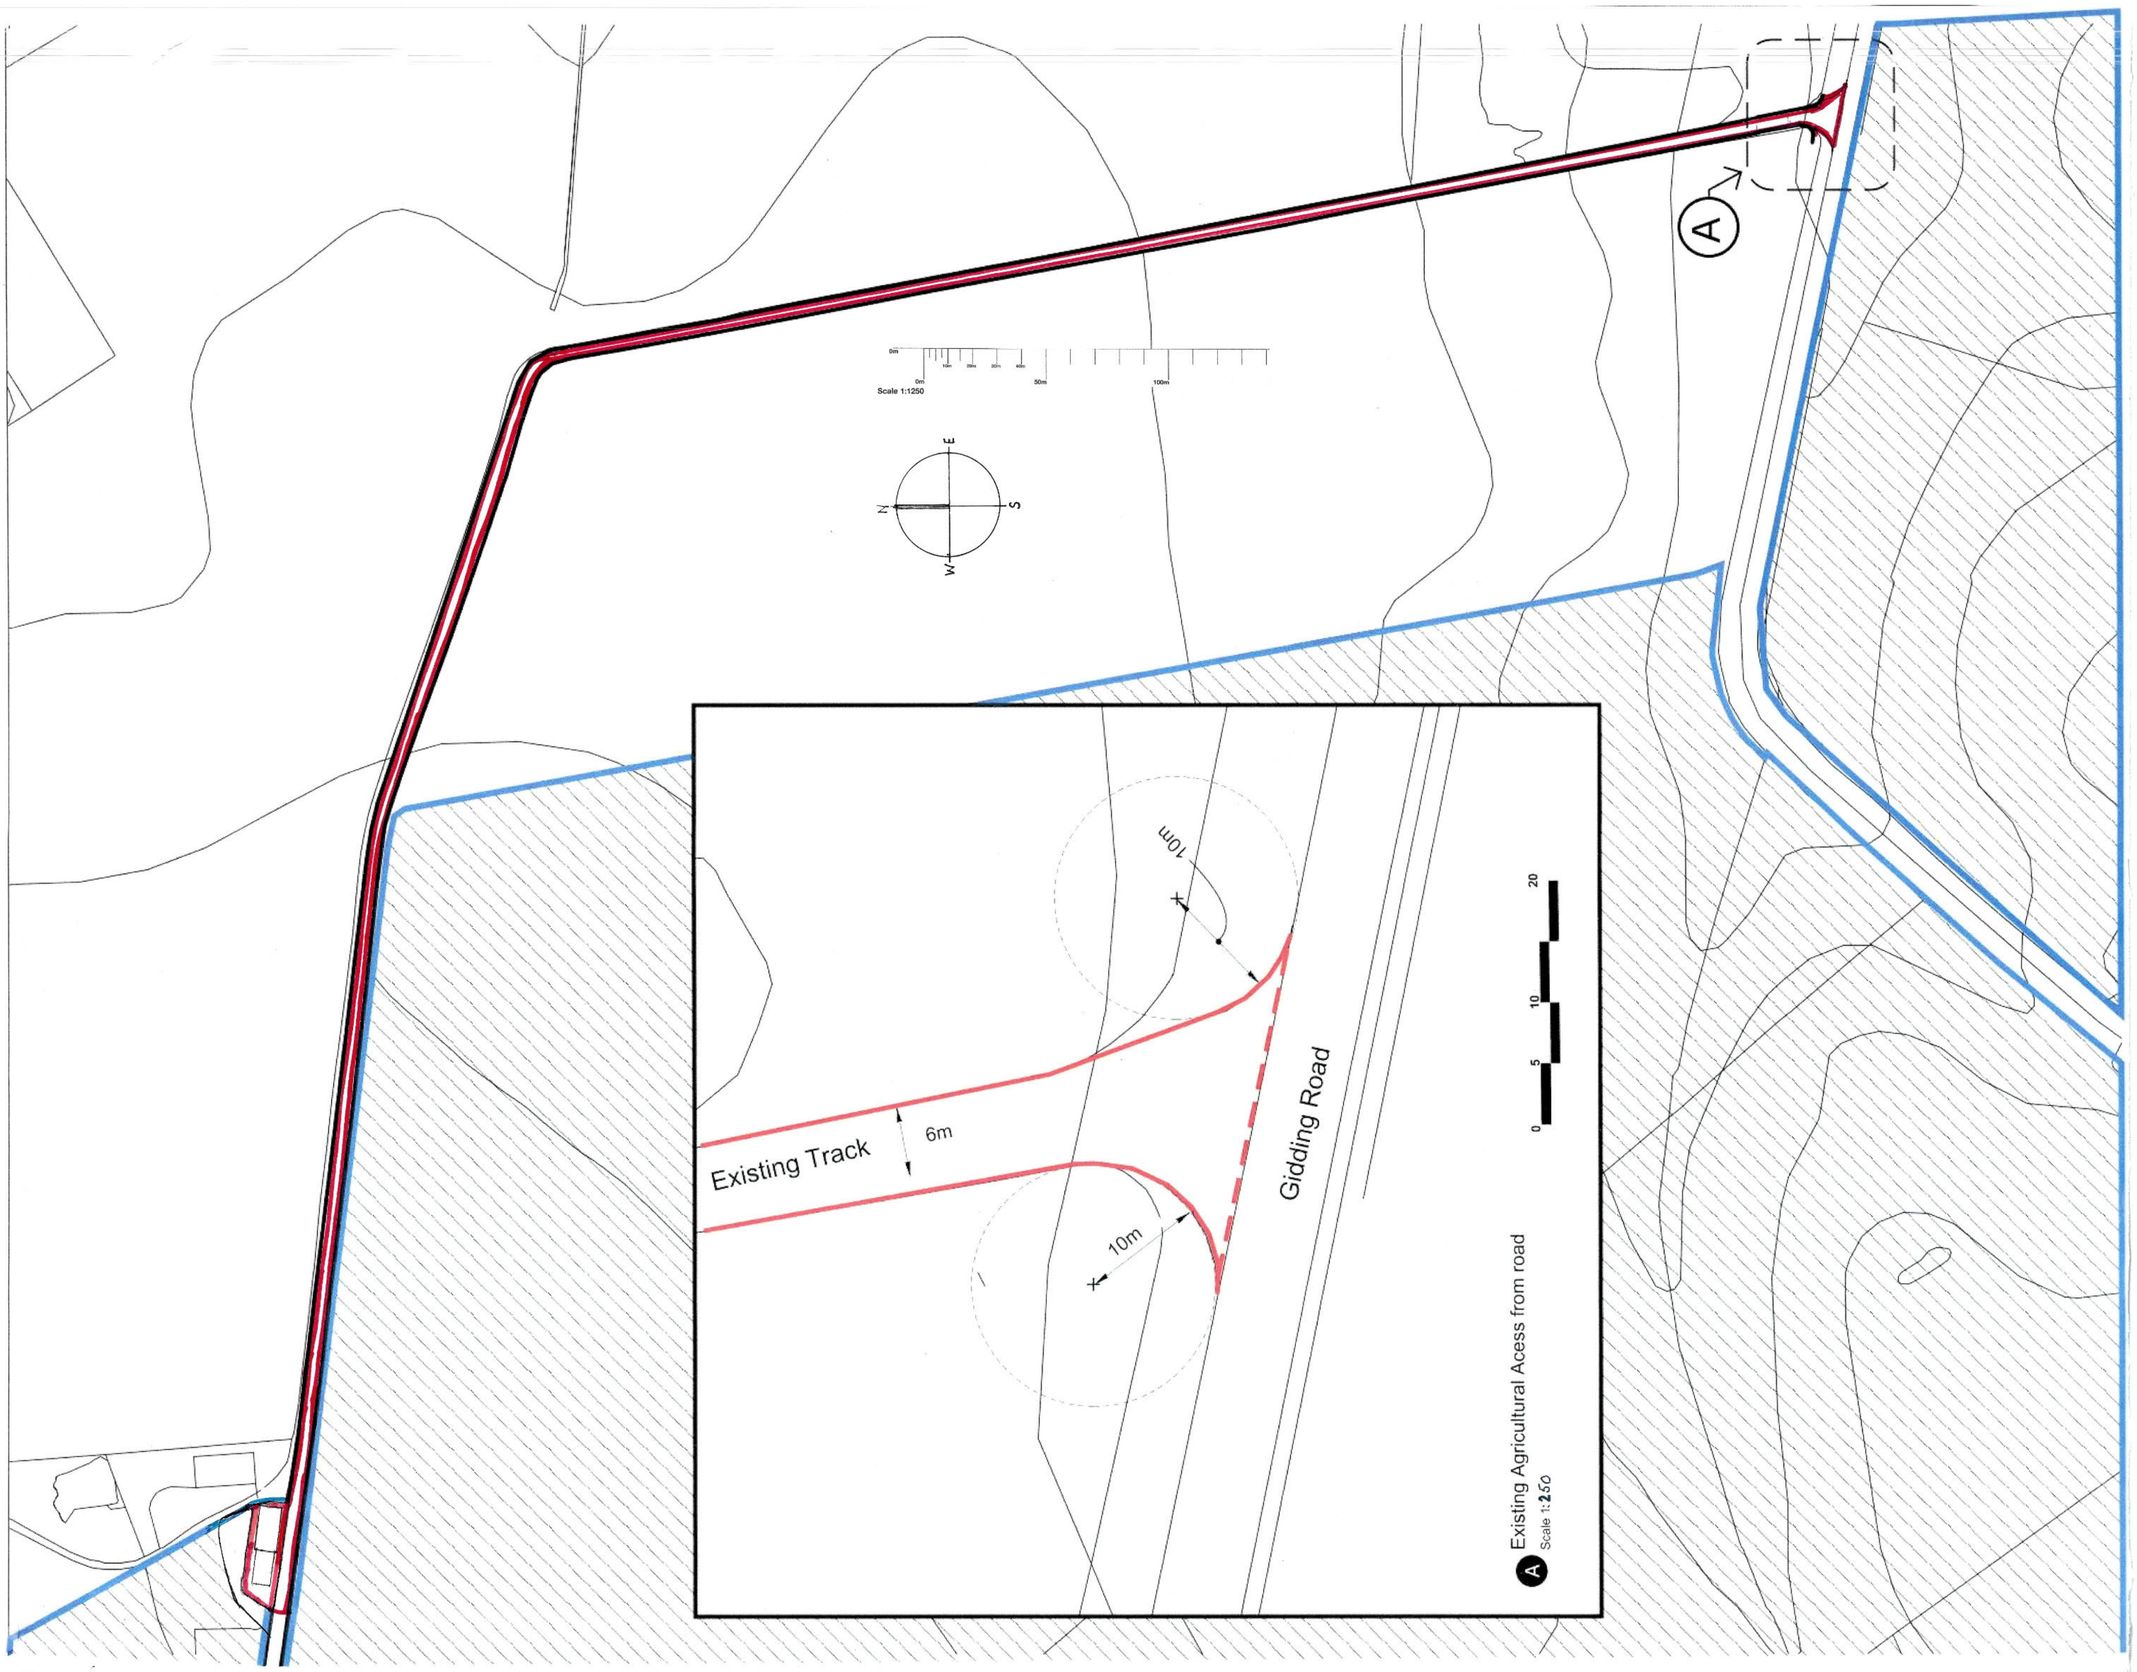

David Hartley Associates
Architectural Design Services

22 High Street
Stilton
Peterborough
PE7 3RA

Tel 01733 244849
Mob 07748 154279
Email davidhartleyads@gmail.com
Website davidhartleyarchitecture.co.uk

client:
Mr J Close
Barn At Lodge Farm
Gidding Road
Sawtry
PE28 5UJ

Conversion of barn to dwelling including extension

drawing:

Location Plan inc' existing access inset

scale: 1: 1250
date: 06/12/2024
drawn by:
drawing no.: JC285/5A