


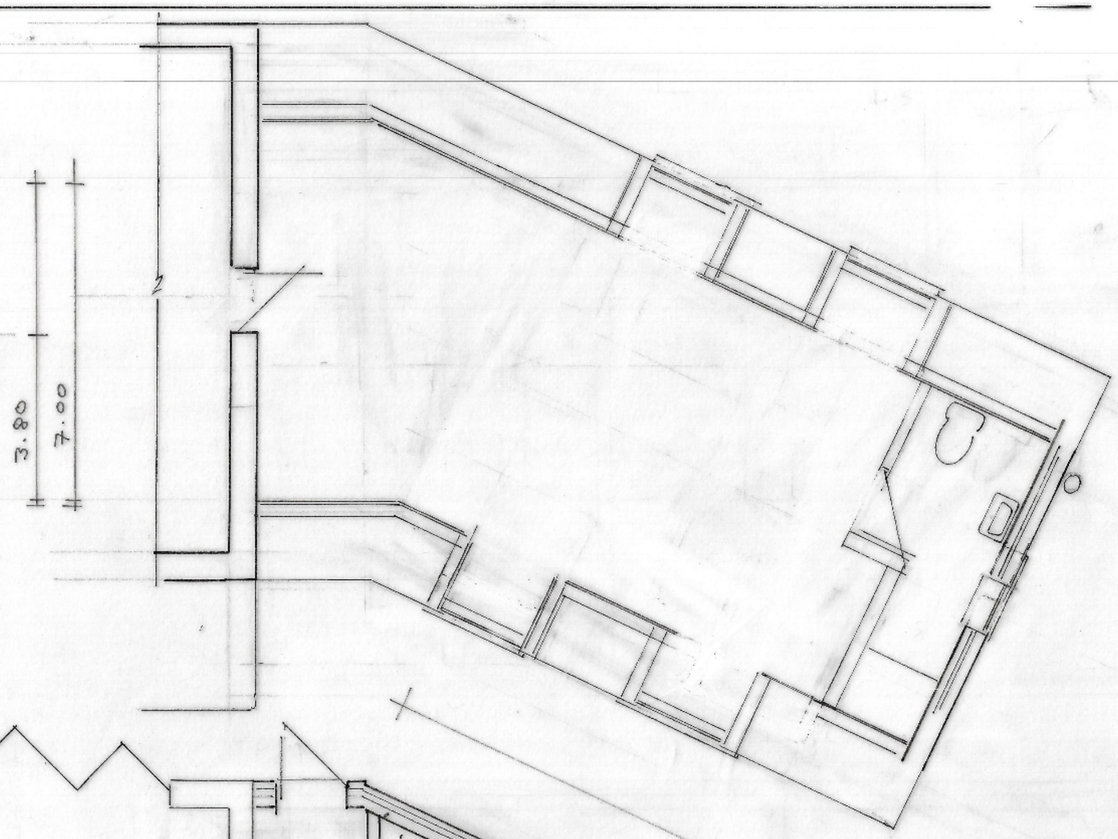


PROPOSED FRONT ELEVATION 1:100

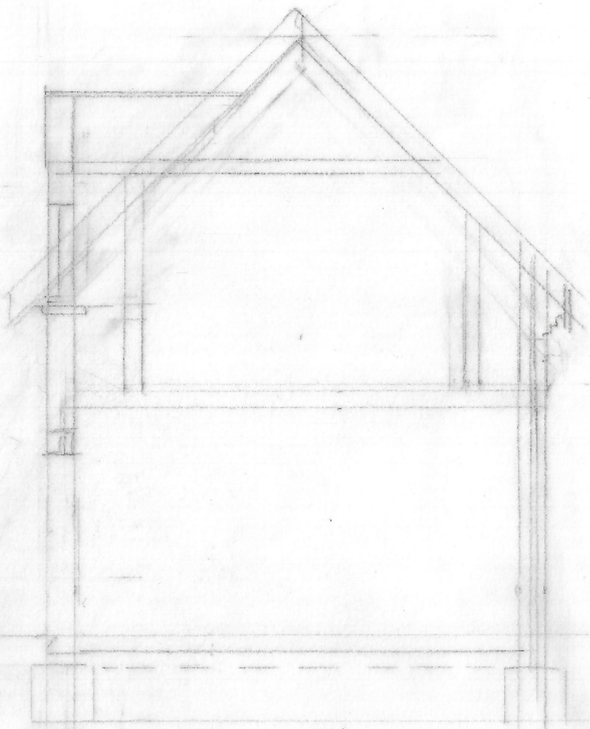


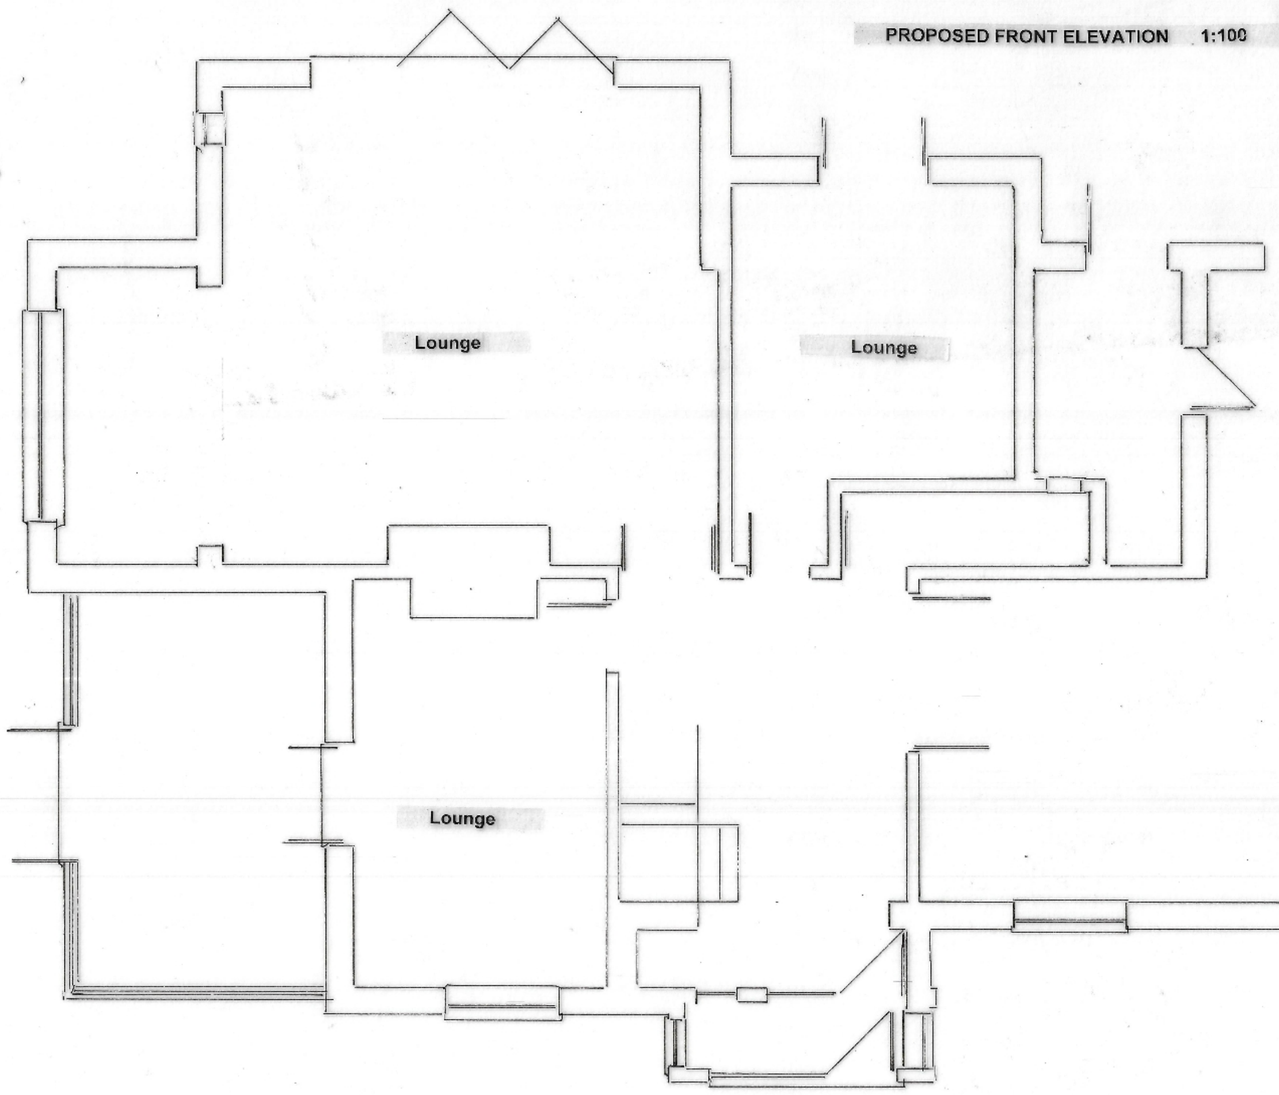


PROPOSED GROUND FLOOR 1:50

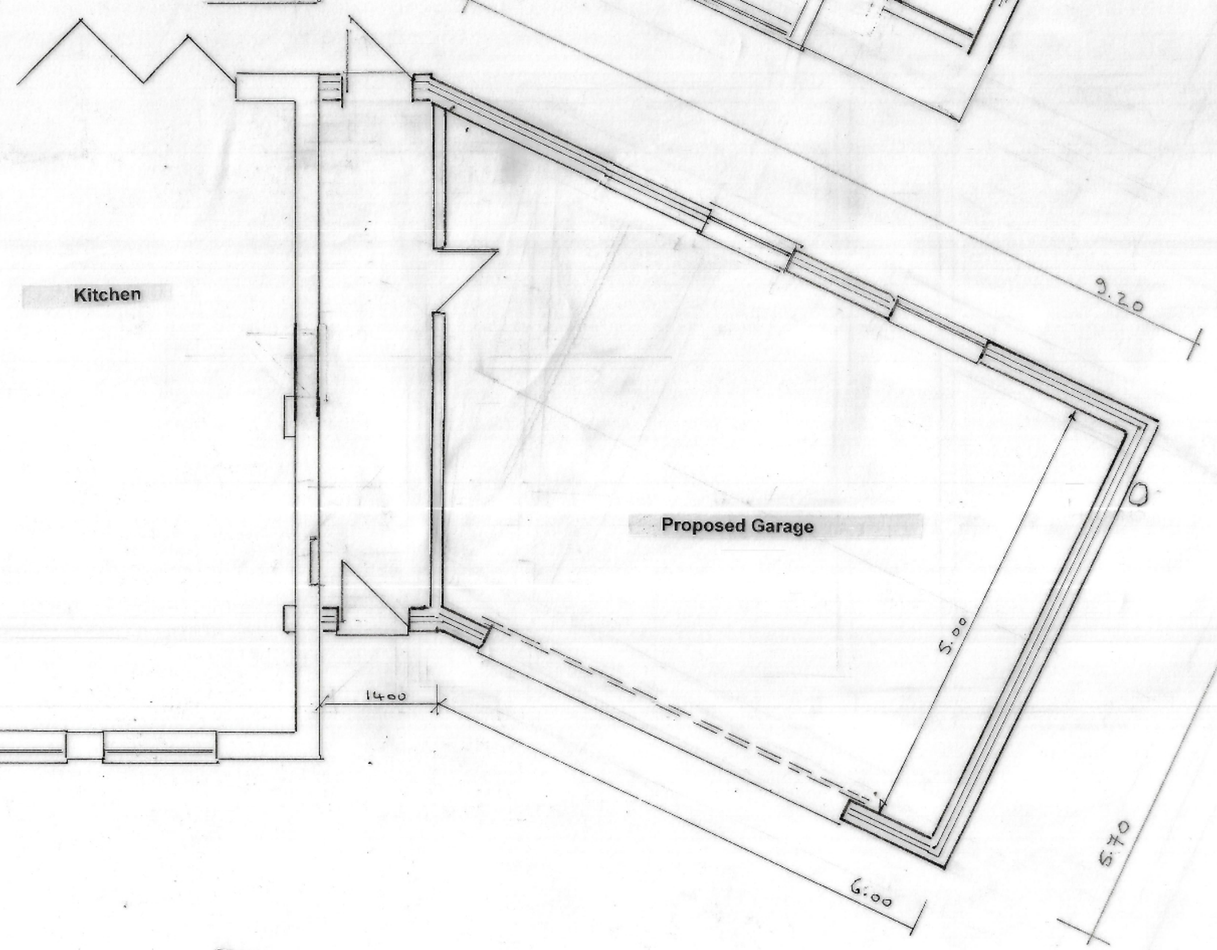


BLOCK PLAN 1:500
Proposed

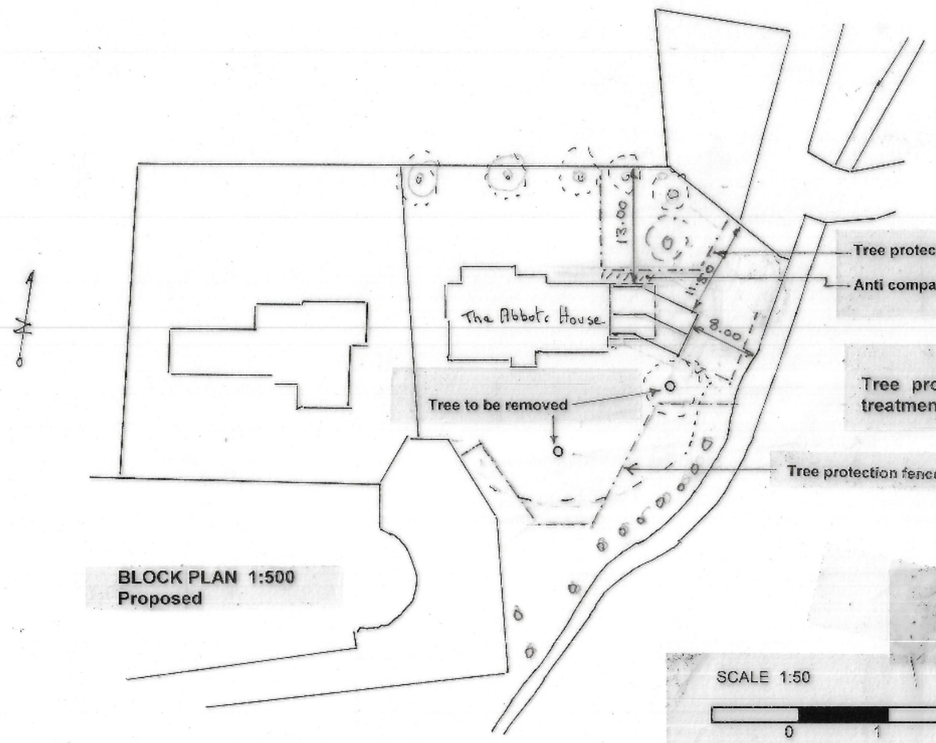Tree protection fence and Anti compaction treatment in accordance with Arboreal report.

SCALE 1:500
0 10 20 30

SCALE 1:50
0 1 2 3 4

SCALE 1:100
0 1 2 3 4

**SCOPE OF WORK:** 2 Storey Side extension. To include a new double garage first floor bedroom.

**Roof Finish**: Matching tiles..

**Wall Finish**: Matching masonry stonework.

**Windows and Doors**: White upvc

**Rainwater gutters:** Black upvc

**CITY BUILDERS**

PROPOSED TWO STOREY EXTENSION

AT

THE ABBOTS HOUSE
PRIORY GARDENS
CHESTERTON
PE7 3UB


N. P. BRANSTON MCIOB., MCIOB.
409 EASTFIELD ROAD,
PETERBOROUGH,
PE1 4RE
phone: 01733-345119
email: philbranston@btinternet.com


Scales: 1 : 100 1 : 50

Date: FEBRUARY 2024

Drawing Number: 23.053/3B

DRAWING 3 of 5