SCOPE OF WORK: New oak framed timber detached car port / garage.

Roof: Natural grey slate.

Wall Finish: Timber horizontal .lapped sw timber boarding, stained light oak.

Floor Slab : 150mm thick concrete, on no dig made levels above existing ground level.

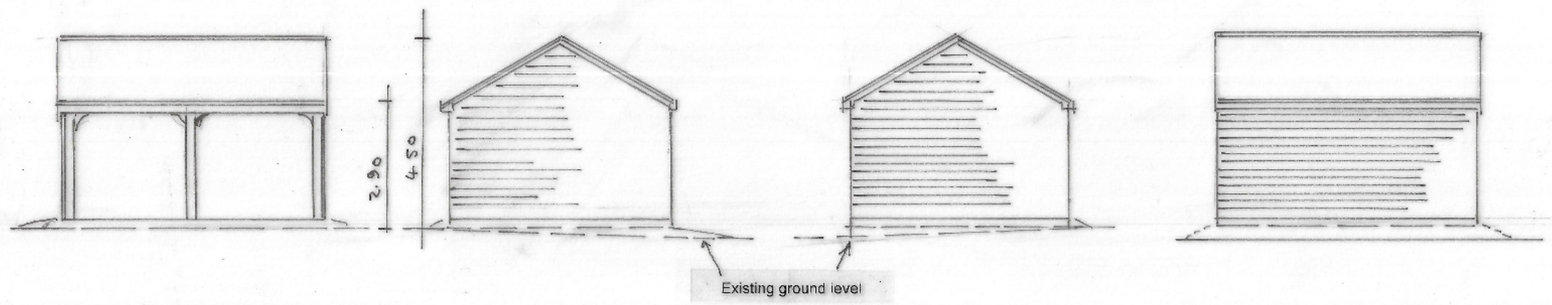

PROPOSED FRONT ELEVATION 1:100

PROPOSED SIDE ELEVATION 1:100

PROPOSED REAR ELEVATION 1:100

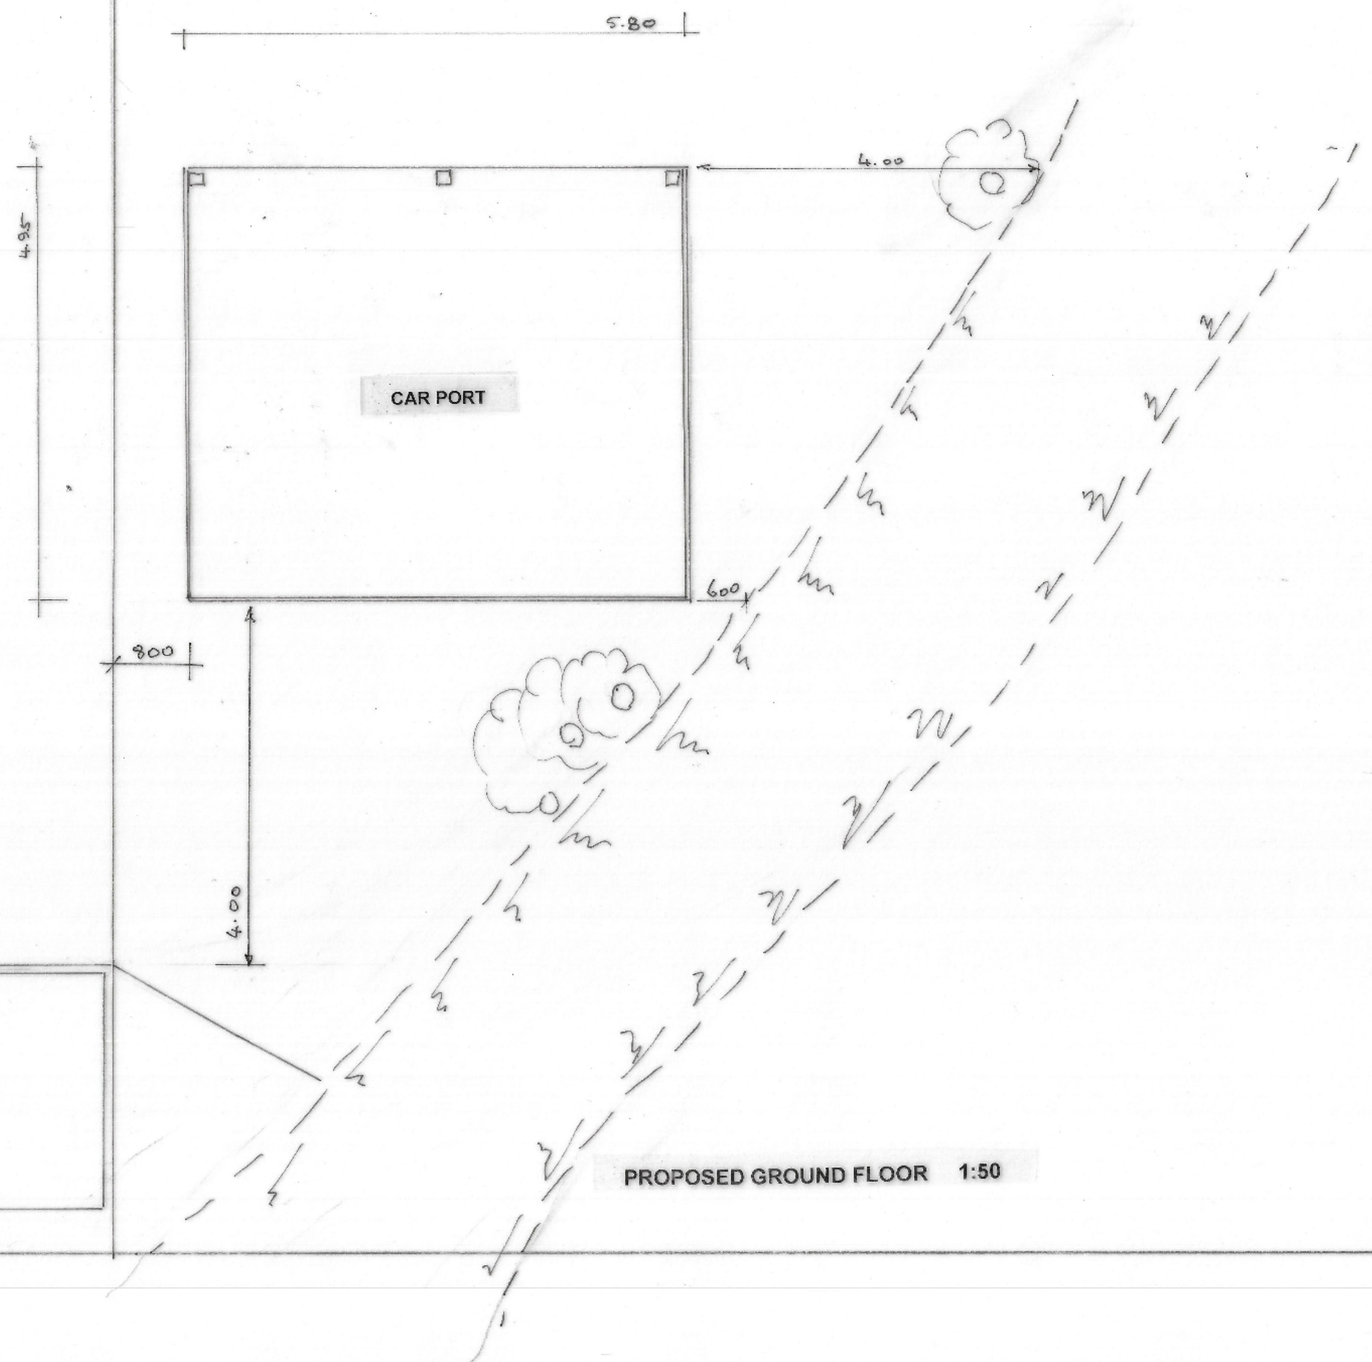

PROPOSED GROUND FLOOR 1:50

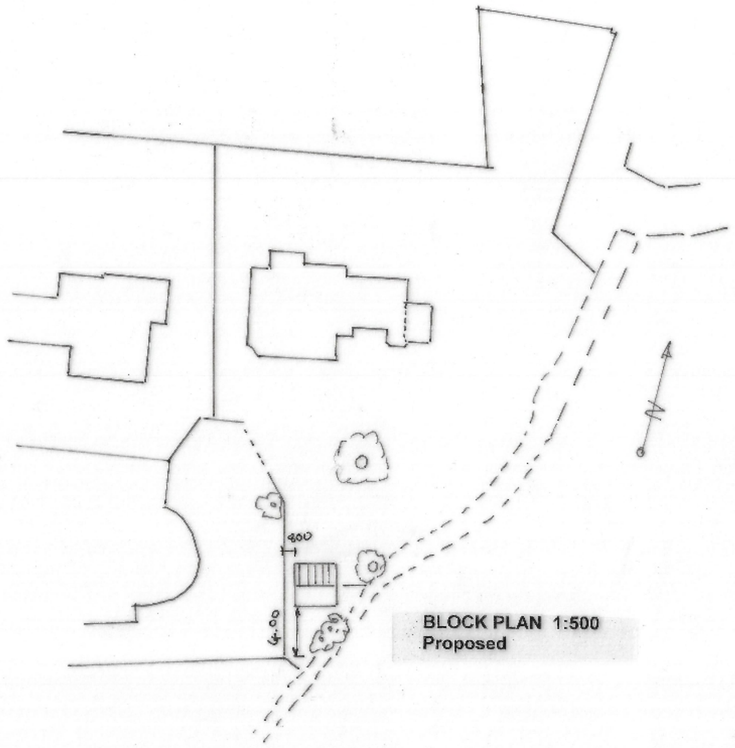

BLOCK PLAN 1:500
Proposed

CITY BUILDERS

PROPOSED CAR PORT
AT
THE ABBOTS HOUSE
PRIORY GARDENS
CHESTERTON
PE7 3UB

N. P. BRANSTON m.r.t.s., mcfob
400 EASTFIELD ROAD,
PETERBOROUGH,
PE1 4RE
phone: 07892 366125
email: philbranston@btinternet.com

Scales: 100 1:50

Date: SEPTEMBER 2024

Drawing Number: 24.030 A