

NORTH ELEVATION

DATUM 5.00 MT

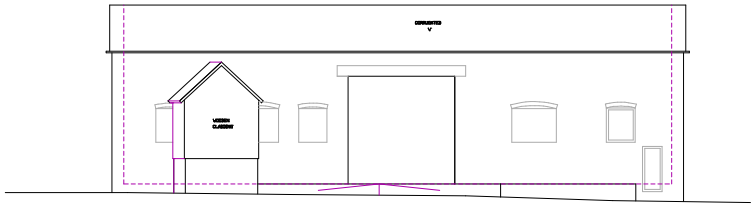

SOUTH ELEVATION

DATUM 5.00 MT

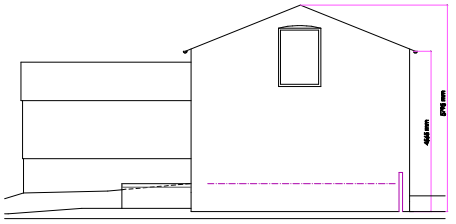

EAST ELEVATION

DATUM 5.00 MT

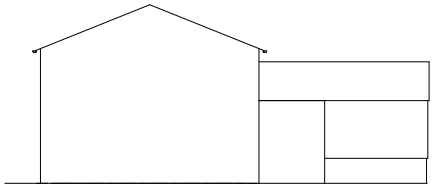

WEST ELEVATION

DATUM 5.00 MT

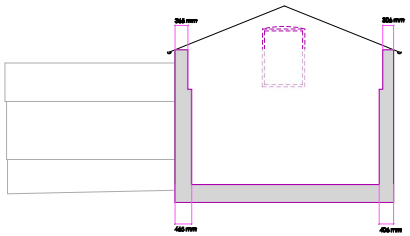

SECTION

DATUM 5.00 MT

0 5

VBA ENGINEERING

Site: Beach House, High Street, Spaldwick

Project: ELEVATIONS

Drawn By: BB

Date: 14/05/2009

Scale: 1:100 @ A2

DWG No: 02

CLIENT