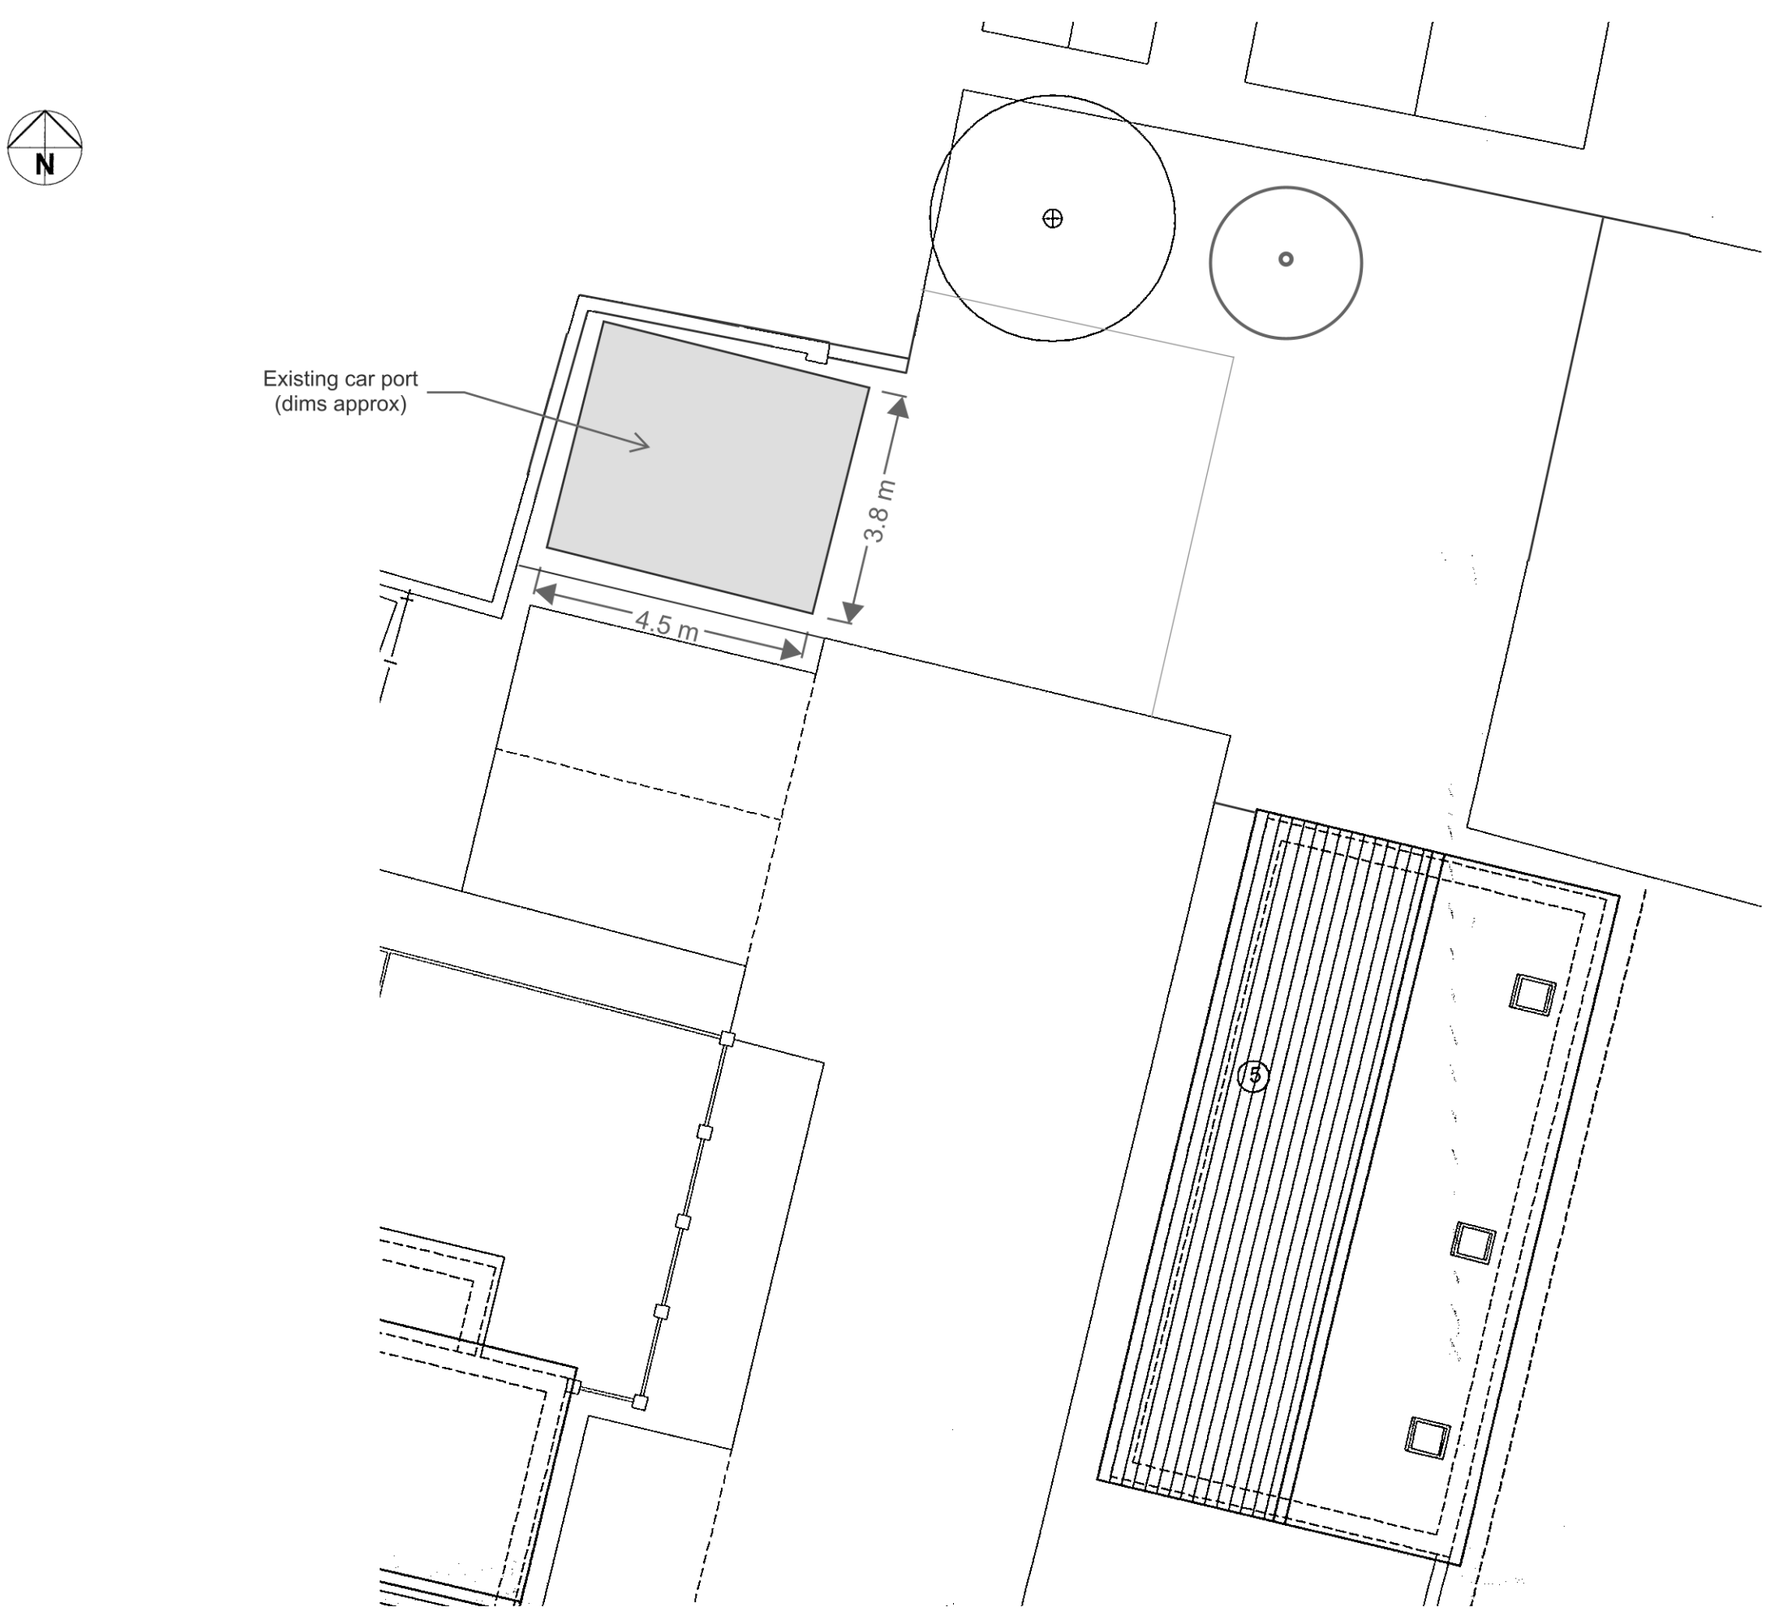

Existing Roof Plan

5m
Scale bar
1:100 @ A3

Project: **3 The Old Dairy**

Title: Existing Roof Plan

Drawing No: 3OD_P02 Rev 01

Date: September 2024