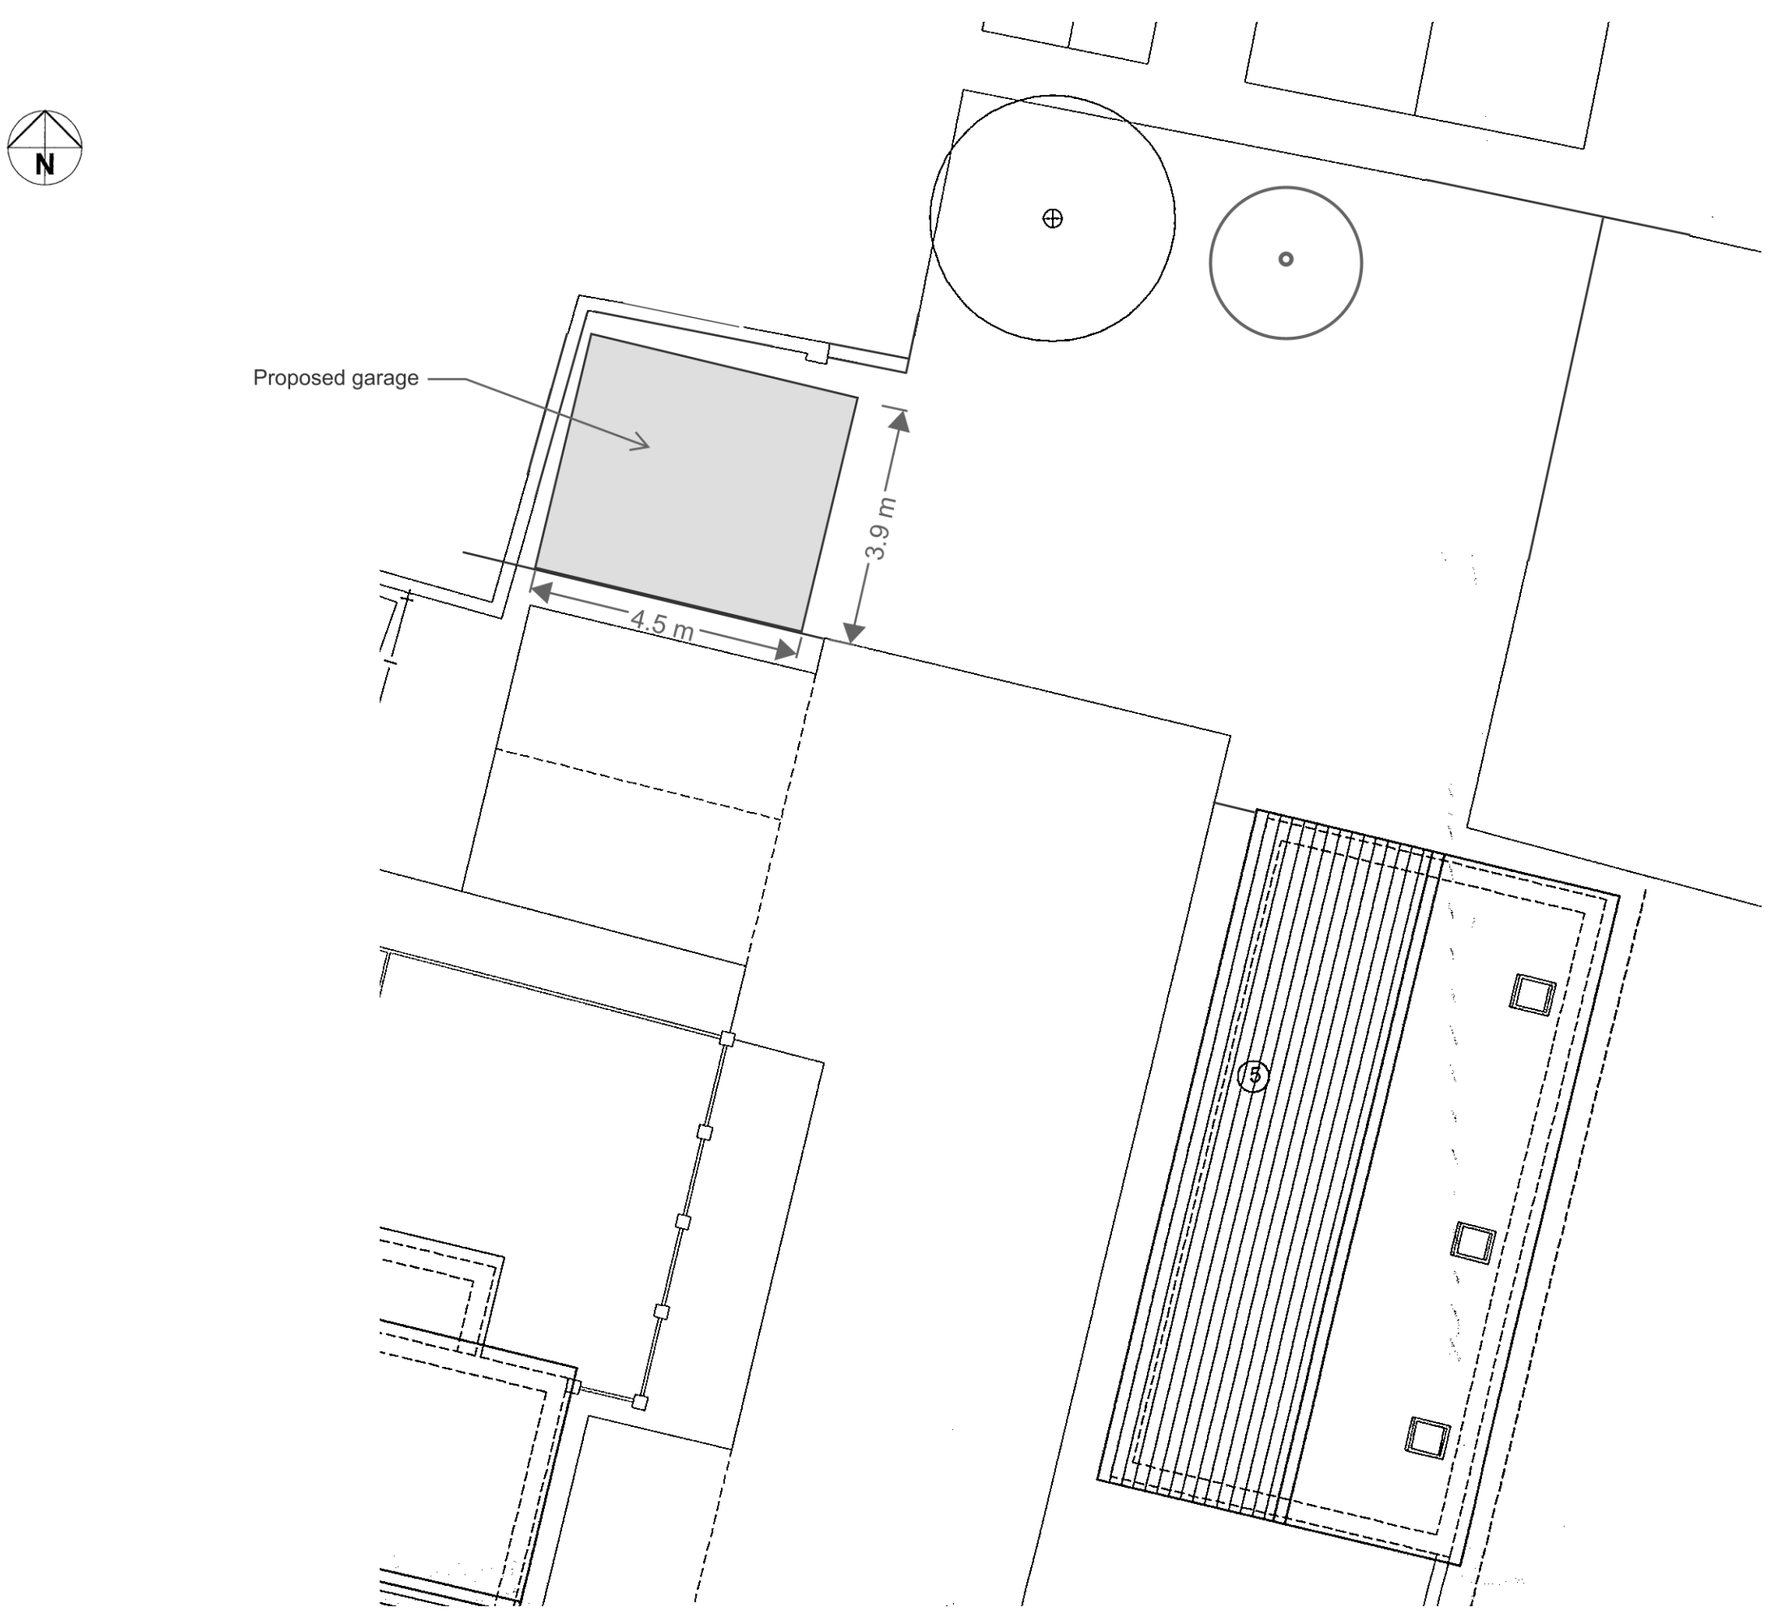


Proposed Roof Plan

5m
Scale bar
1:100 @ A3

Project: **3 The Old Dairy**

Title: Proposed Roof Plan

Drawing No: 3OD_P03

Date: October 2024