
53 Admiral Court, Little Paxton

Site Location Plan

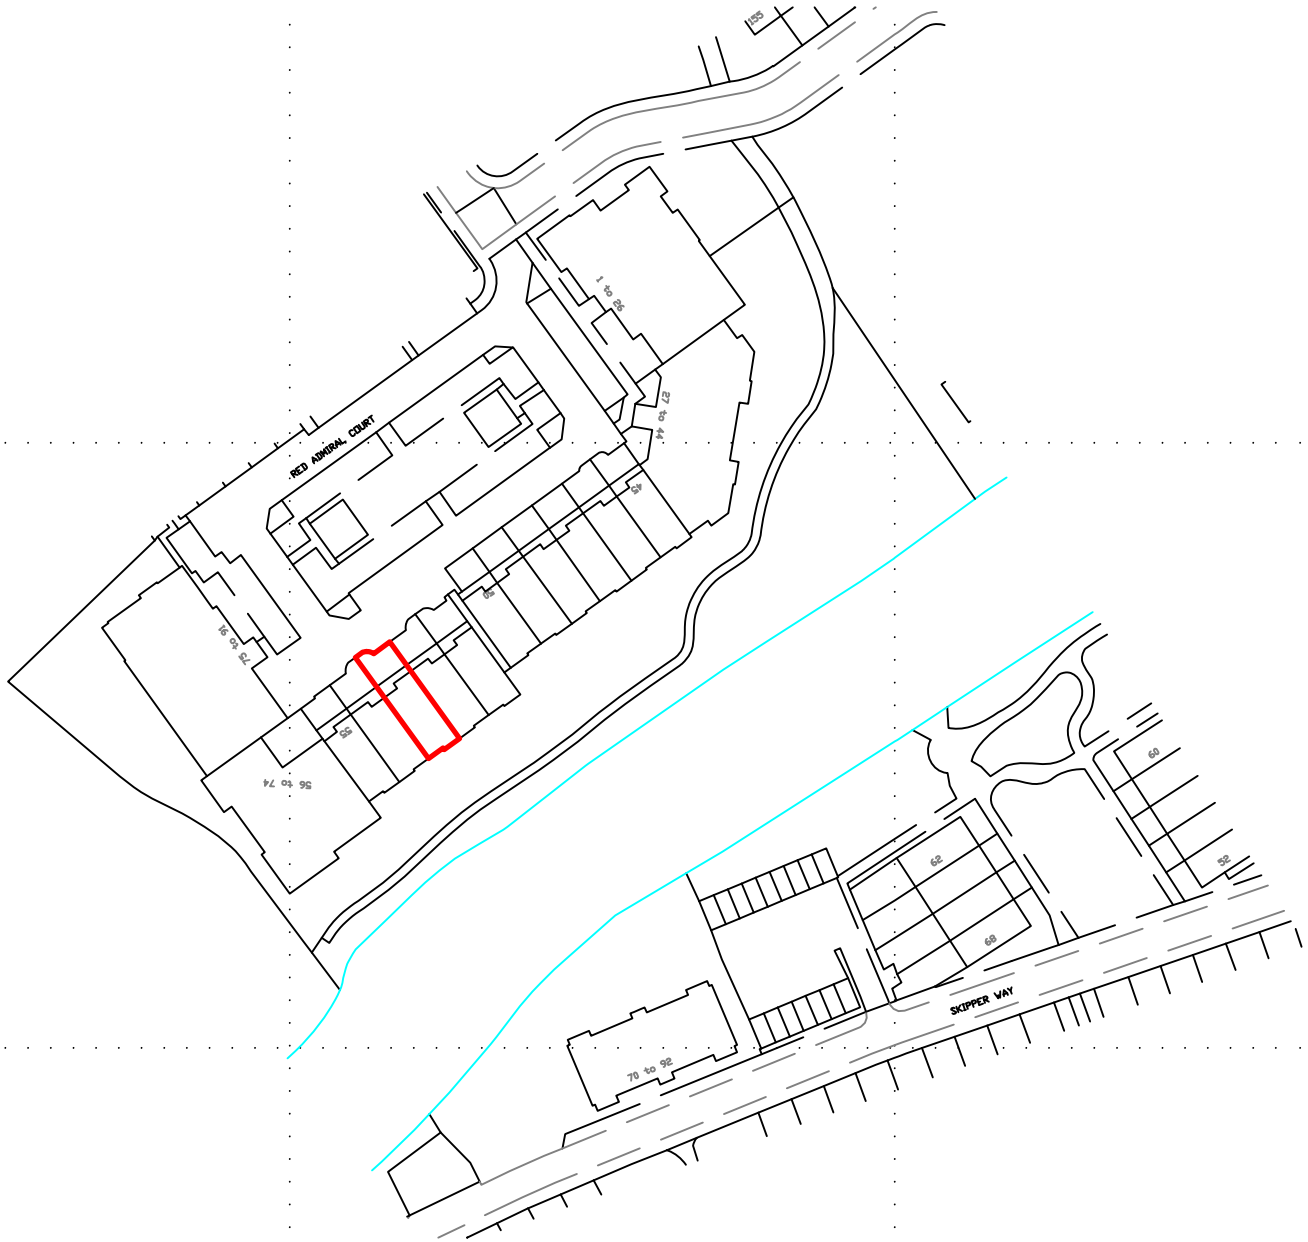

Scale 1:1250

0 5 10 20 50 100m

N

Application Site

REVISIONS DATE

p.p.s.

Kingsbrook House
7 Kingsway
Bedford
MK429BA
T 01234 272829
F 01234 271412
info@phillips-planning.co.uk

Phillips Planning Services Ltd.
Town Planning and Development Consultants

PROJECT

53 Admiral Court, Little Paxton

TITLE

Site Location Plan

CLIENT

Richard and Ann Collman

SCALE (@ A4)	DRAWN BY	DATE
1 : 1250	LK	/25

PROJECT NUMBER	DRAWING NUMBER	REV
164923	25-01	

GENERAL DISCLAIMER

Planning drawings only - not to be used for construction purposes. These drawings can be scaled for planning purposes. All measurements to be checked on site and any discrepancies to be brought to the attention of the designer

COPYRIGHT NOTICES

Copyright © 2025 - All rights reserved. These drawings may not be copied or reproduced in whole or in part without the written consent of Phillips Planning Services Ltd.

Ordnance Survey © Crown Copyright 2025. All rights reserved. Licence number 100022432