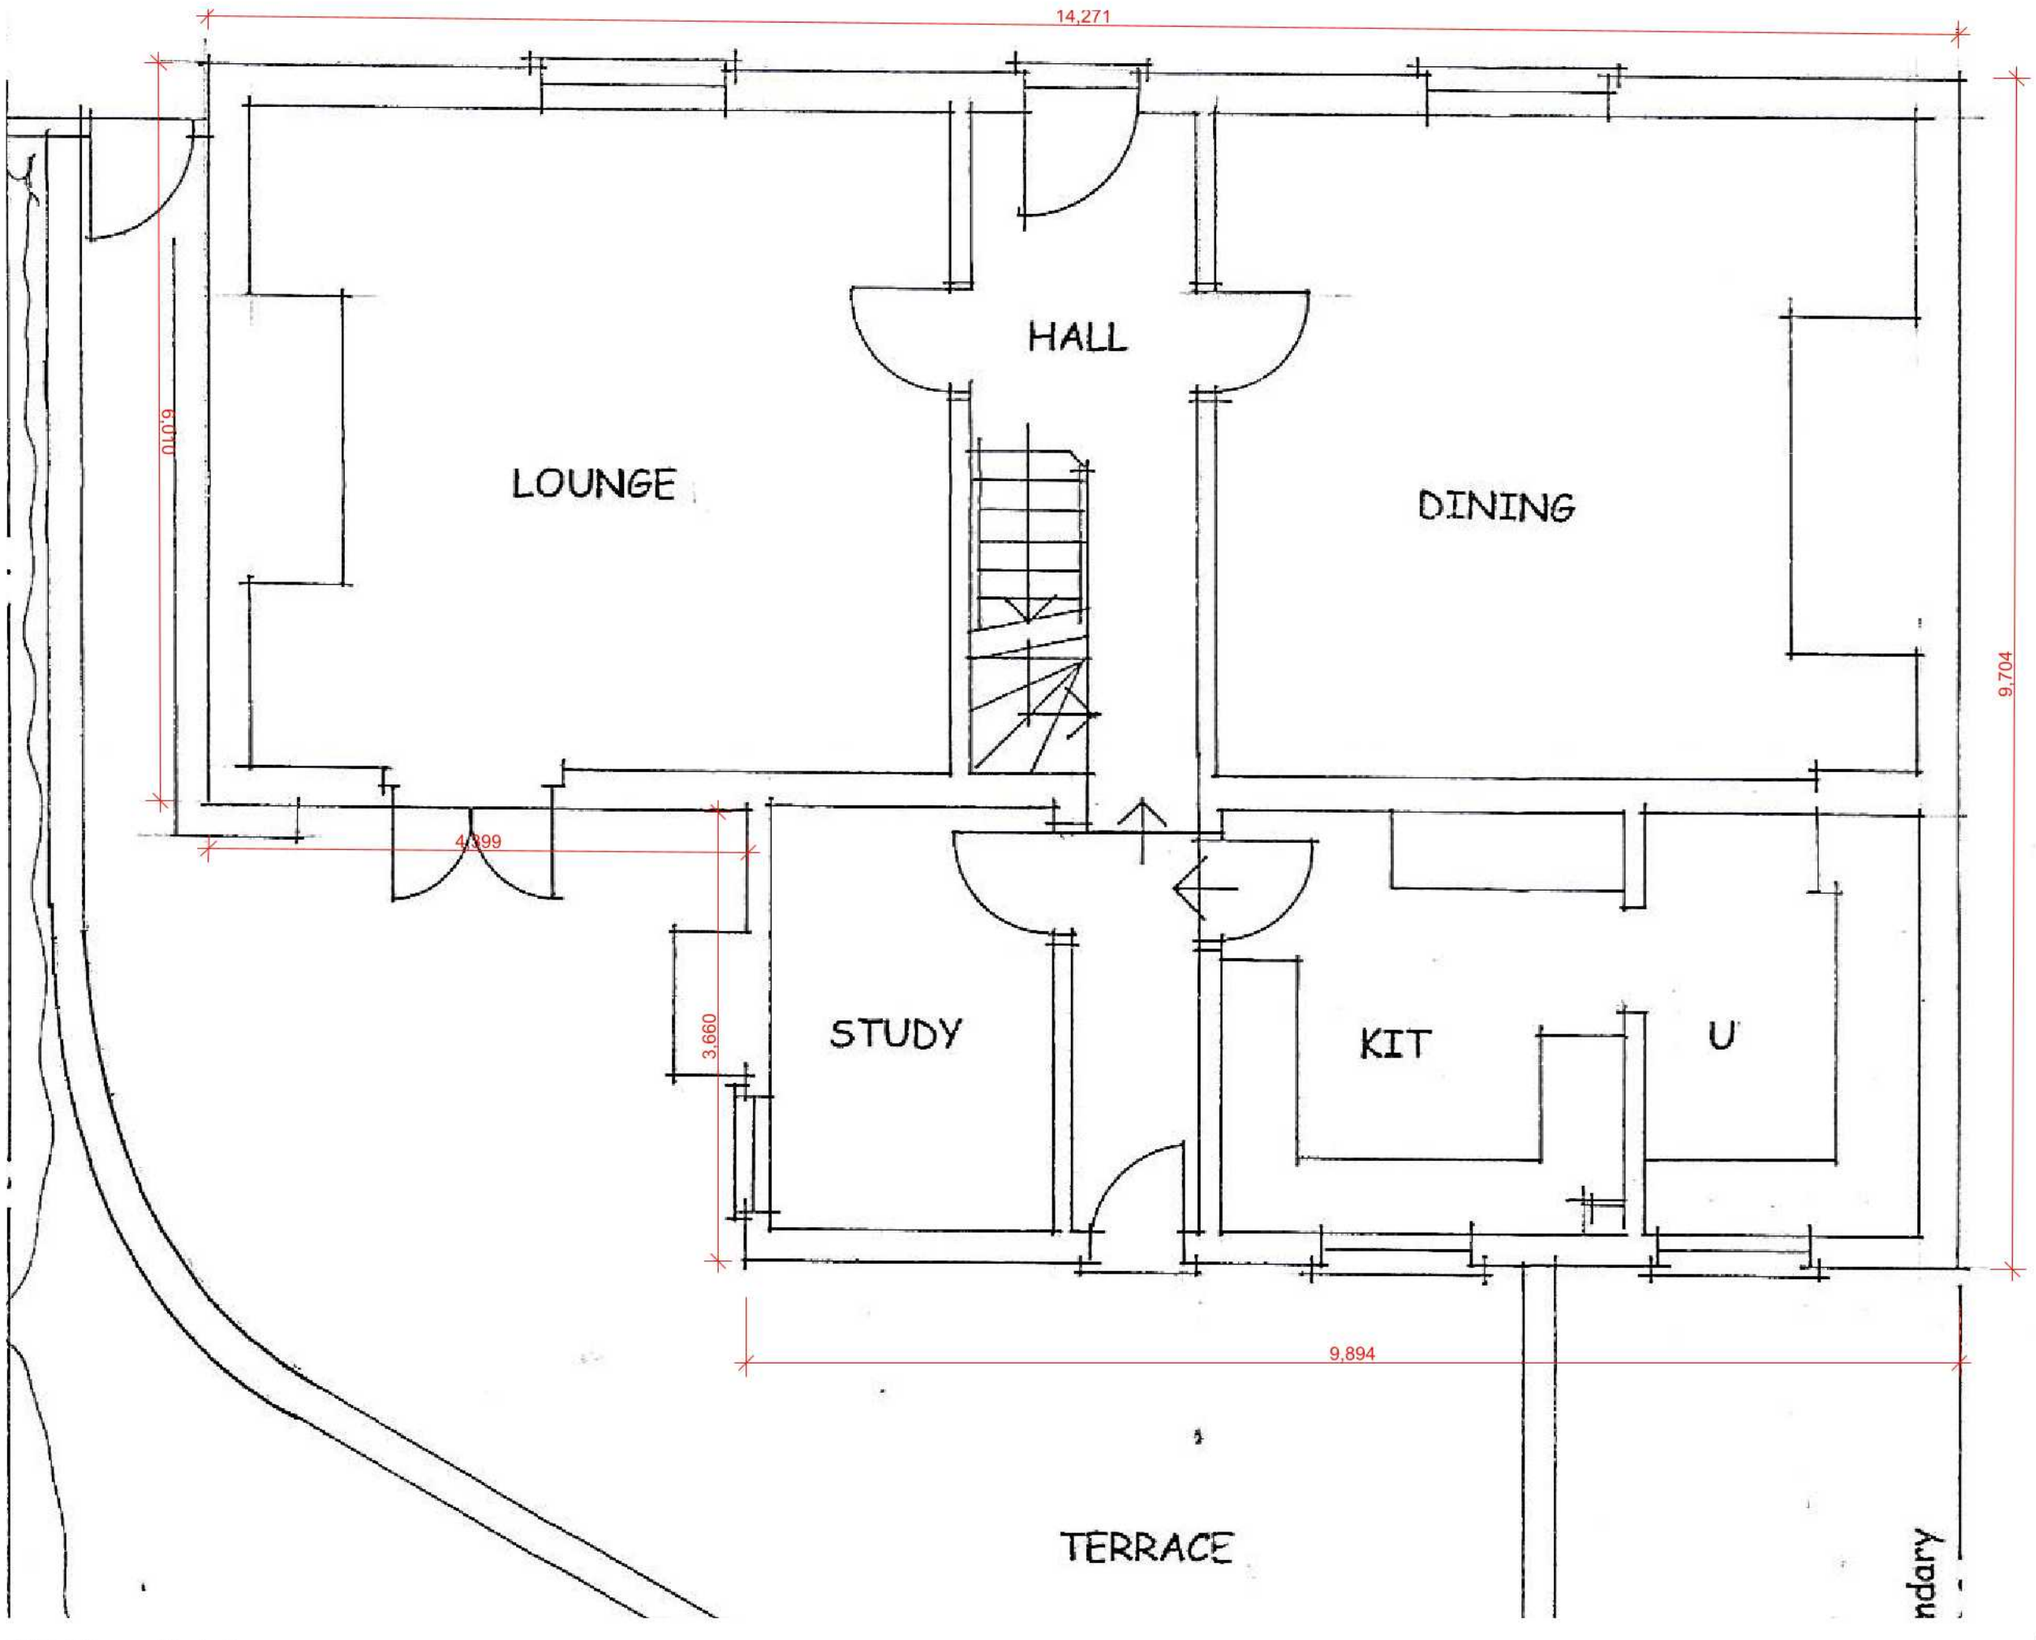


GF Plan - Existing

1:50

archangel
ARCHITECTURE WITH SPIRIT

3 Doctor's Close, Impington, Cambridge CB24 9ND

t: 01223 474817
mail@archangelarchitects.co.uk
www.archangelarchitects.co.uk
www.churchbuild.co.uk

©archangel ltd reg. no. (england) 3938615

General Notes

1. Drawings must not be scaled; work only to figured dimensions.
2. Drawings must be read in conjunction with all other relevant drawings, schedules and specifications for this project.
3. All dimensions to be checked on site before and during construction by the Contractor.
4. Shop drawings of manufactured items must be approved by the Architect before work is put in hand.
5. The Architect must be notified of any discrepancies immediately.
6. If in doubt, ask!

revisions

| ID | description | drawn | date |
|---|---|---|---|
| a | Planning revision | | 08/11/2024 |

changes

drawing status

**PLANNING**

2 cm ACTUAL

1cm ACTUAL

IF THE ABOVE DIMENSIONS DO NOT MEASURE TWO CENTIMETERS BY ONE CENTIMETERS (2 cm x 1cm) EXACTLY, THIS DRAWING WILL HAVE BEEN ENLARGED OR REDUCED, AFFECTING ALL LABELED SCALES.

0583-AC26-241030-Technical

project name

**Mr Donald Buchan**
**Exterior Repairs**

Oaklands
26 High Street
Bluntisham, PE28 3LD

| | |
|---|---|
| date: | 08/11/2024 |
| scale: | AS NOTED |
| drawn: | |
| paper: | A3 |

drawing title

GF Plan - Existing

| project number | drawing number | revision |
|---|---|---|
| 0583 | 011 | a |