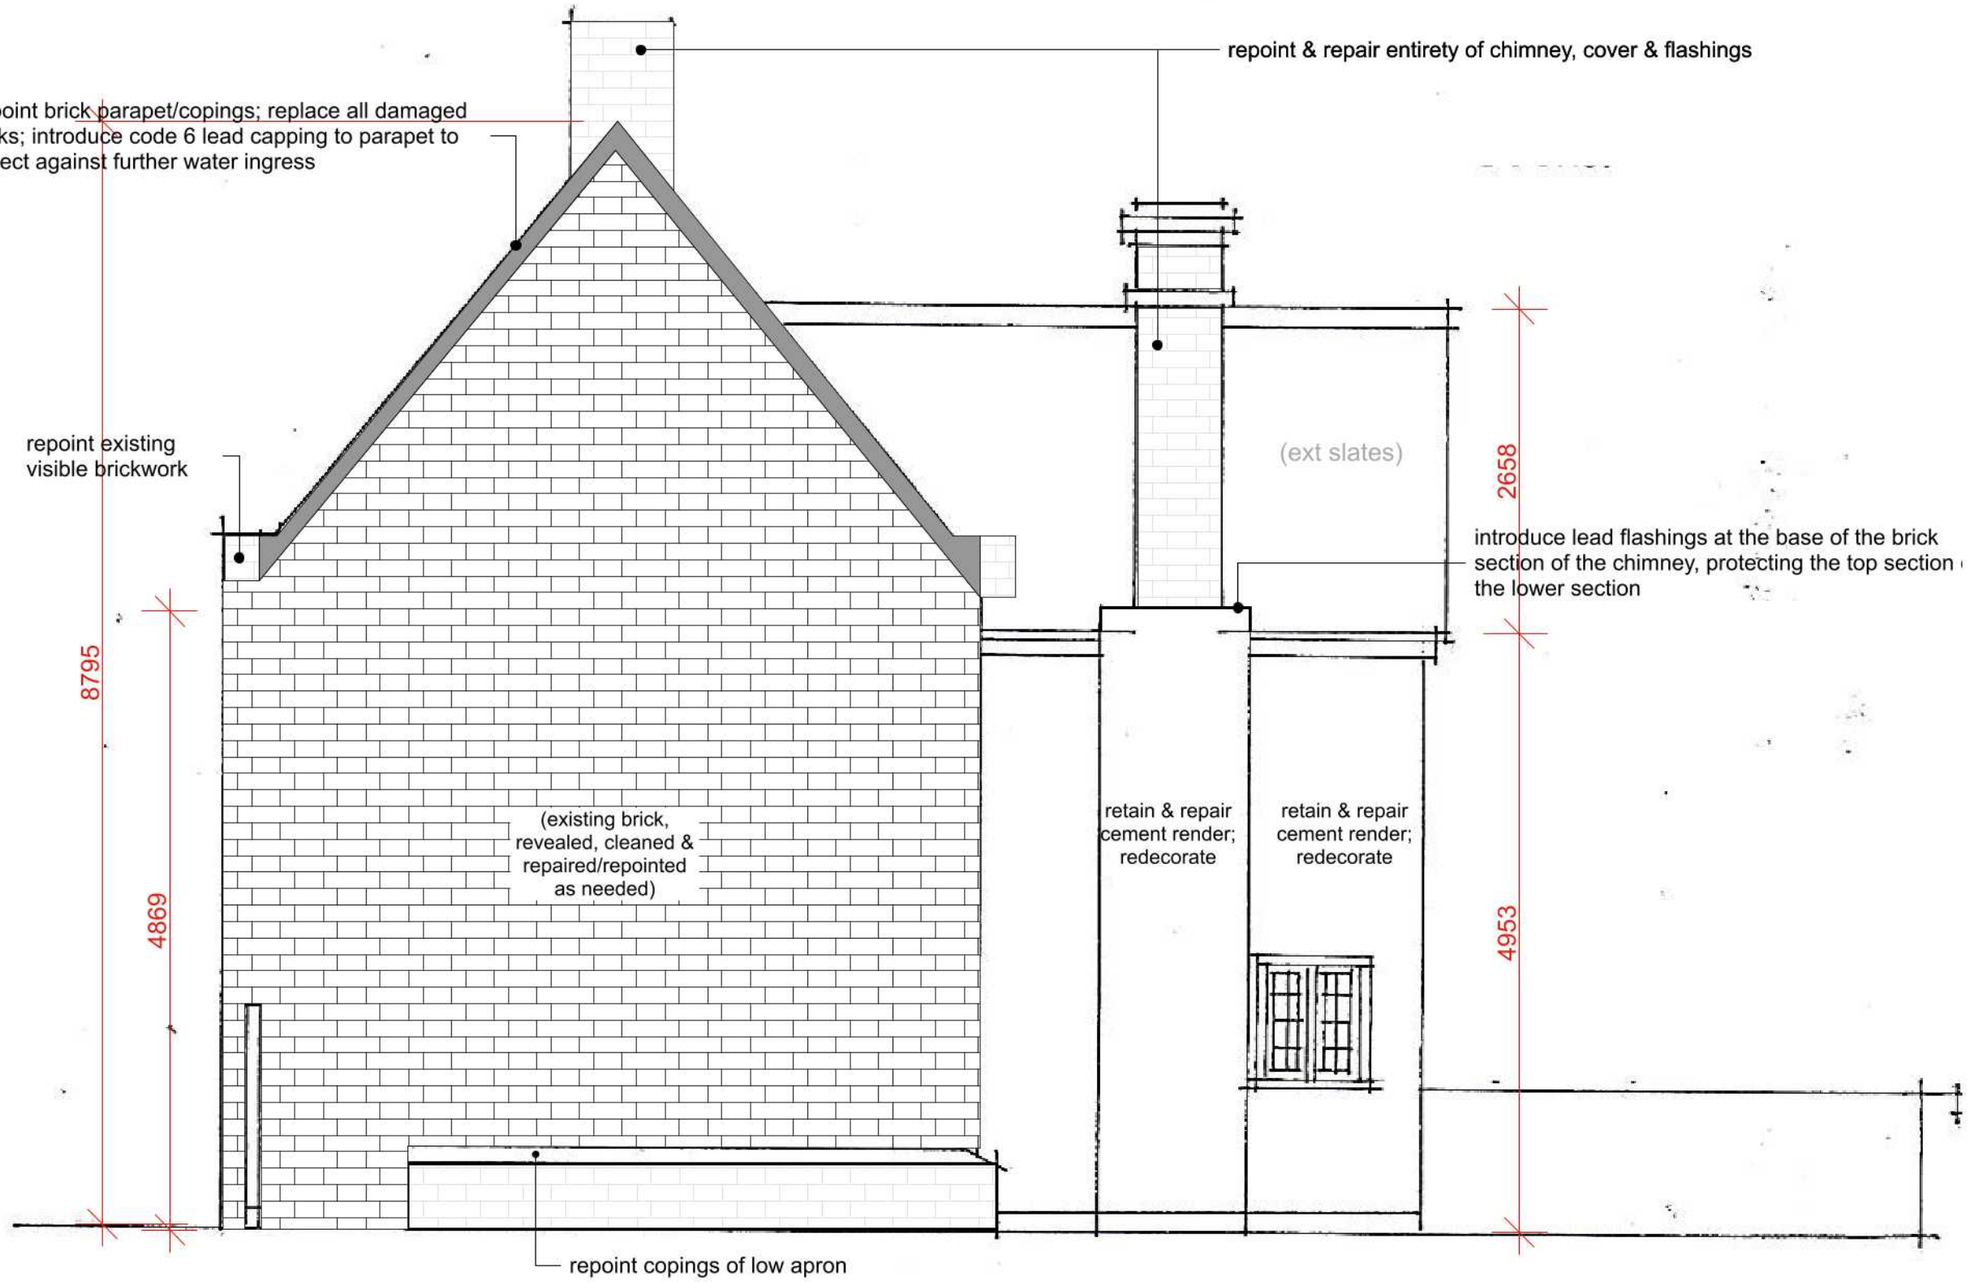

North (side) Elevation - Proposed

1:50

archangel
ARCHITECTURE WITH SPIRIT

3 Doctor's Close, Impington, Cambridge CB24 9ND

t: 01223 474817
mail@archangelarchitects.co.uk
www.archangelarchitects.co.uk
www.churchbuild.co.uk

©archangel ltd reg. no. (england) 3938615

General Notes

1. Drawings must not be scaled; work only to figured dimensions.
2. Drawings must be read in conjunction with all other relevant drawings, schedules and specifications for this project.
3. All dimensions to be checked on site before and during construction by the Contractor.
4. Shop drawings of manufactured items must be approved by the Architect before work is put in hand.
5. The Architect must be notified of any discrepancies immediately.
6. If in doubt, ask!

revisions

ID	description	drawn	date
a	Planning revision		08/11/2024

changes

drawing status

PLANNING

2 cm ACTUAL

1cm ACTUAL

IF THE ABOVE DIMENSIONS DO NOT MEASURE TWO CENTIMETERS BY ONE CENTIMETERS (2 cm x 1cm) EXACTLY, THIS DRAWING WILL HAVE BEEN ENLARGED OR REDUCED, AFFECTING ALL LABELED SCALES.

0583-AC26-241030-Technical

project name

Mr Donald Buchan
Exterior Repairs

Oaklands
26 High Street
Bluntisham, PE28 3LD

date:	08/11/2024
scale:	AS NOTED
drawn:	
paper:	A3

drawing title

Elevations - Proposed (Sheet 1)

project number	drawing number	revision
0583	121	a