Issue Status

Planning

This drawing is copyright. Only figured dimensions to be worked to.


Revision		Drawn	Check	Date
P1	First Issue	PL	AD	15.07.25

Key

Location Plans

Redline Site Area (m2)
821.8

Blueline Area
- Land in control of applicant

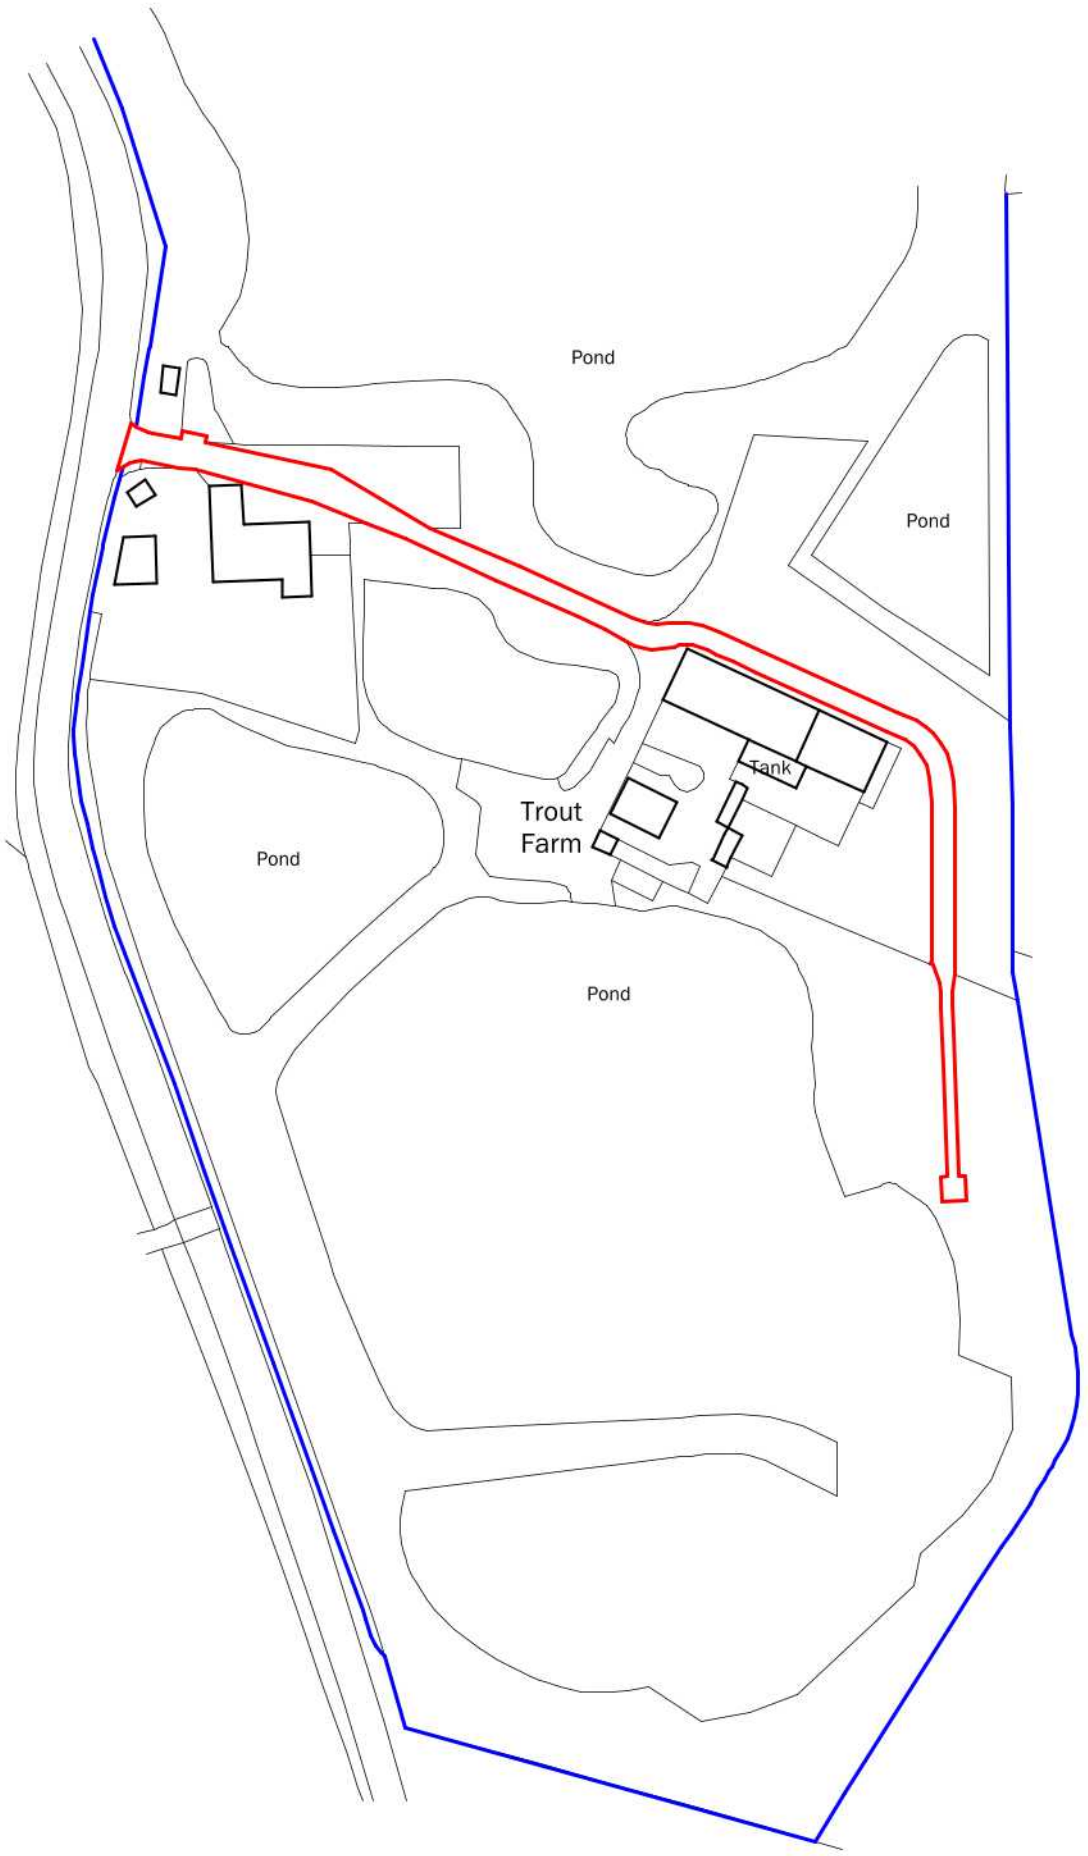

N

1:1250
0
30
60m

client
Fenland Fisheries

project
Meadow Drove, Earith, Huntingdon
Siting of Fisherman's Cabin

drawing
Location Plan

date	14.07.25	scale	1:1250 @ A3
drawn	PL	check	AD

BROWN & CO
ARCHITECTURE + PLANNING
www.brown-co.com
Norwich 01603 629871 | Humber 01482 421234
St Neots 01480 213811 | Lincoln 01522 457800
Brown & Co Registered Office: The Atrium, St. George's Street, Norwich, Norfolk, NR3 1AB
Registration no: OC302092 Registered in England & Wales

25	018	DL0102	P1

Map data shown may contain Ordnance Survey ® products supplied by Pear Technology Services Ltd;
© Crown Copyright and database rights from date shown above Ordnance Survey ® licence number 100005264