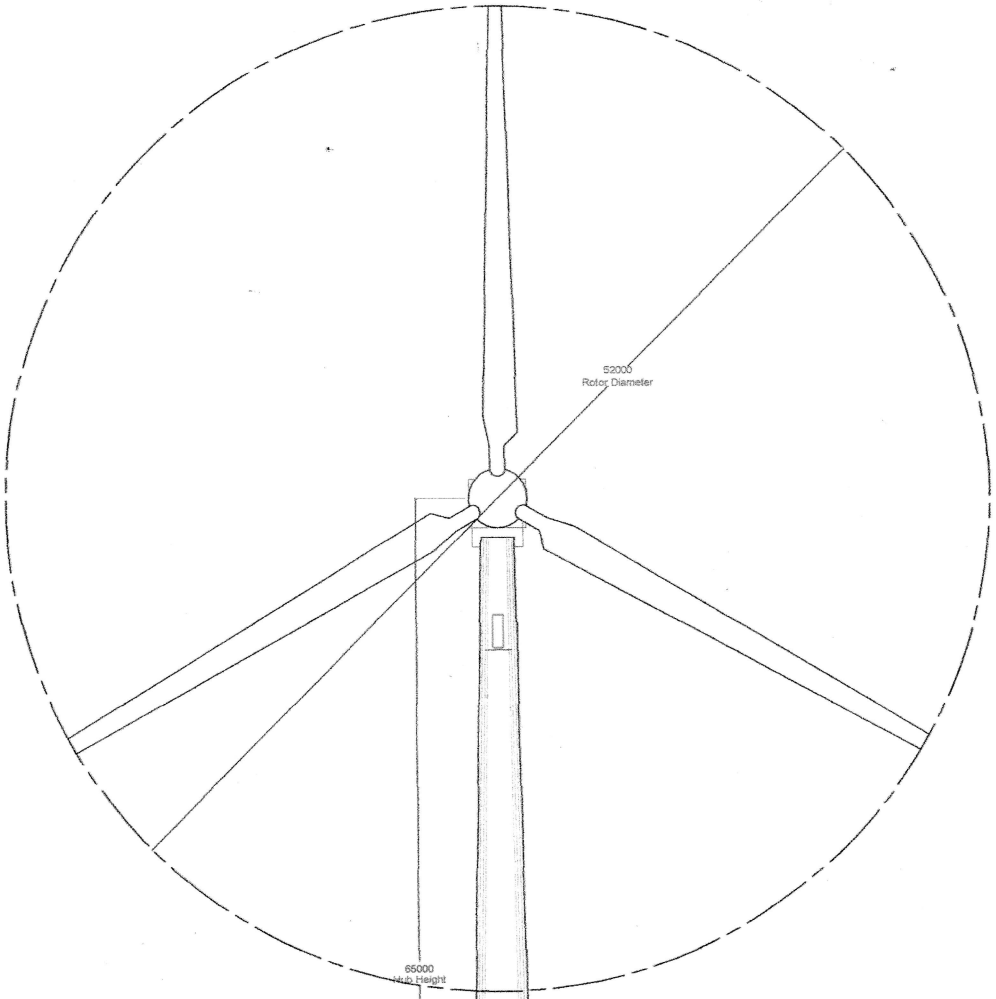

to suit ground conditions

TURBINEFRONT ELEVATION:

Base Construction in strict accordance with turbine manufacturer's recommendations and to suit ground conditions

New Turbine Specification:
Vestas V52 Turbine with 52m rotor diameter & 65m hub/ tower height

Finishes:
Tubular Galvanised Mono Pole Tower
Colour: Semi Matt Non Reflective White/ Off-White

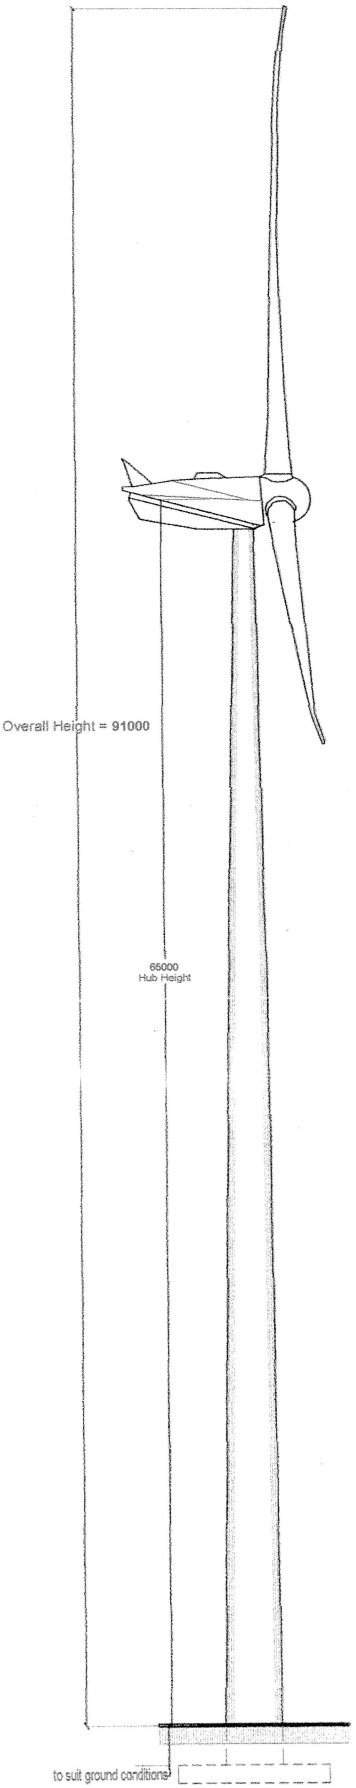

to suit ground conditions

PROPOSED SIDE ELEVATION

Turbine Plans & Elevations
Scale: 1: 400 @ A4
Replacement wind turbine with a 65m tower height, 52m rotor diameter