

Existing Front Elevation
Scale 1:50@A1

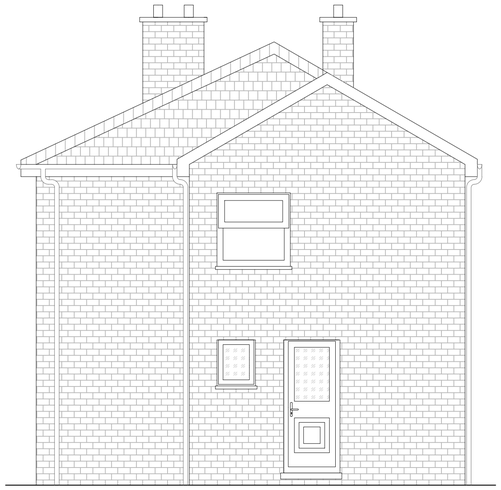

Existing Side Elevation
Scale 1:50@A1



Existing Rear Elevation
Scale 1:50@A1

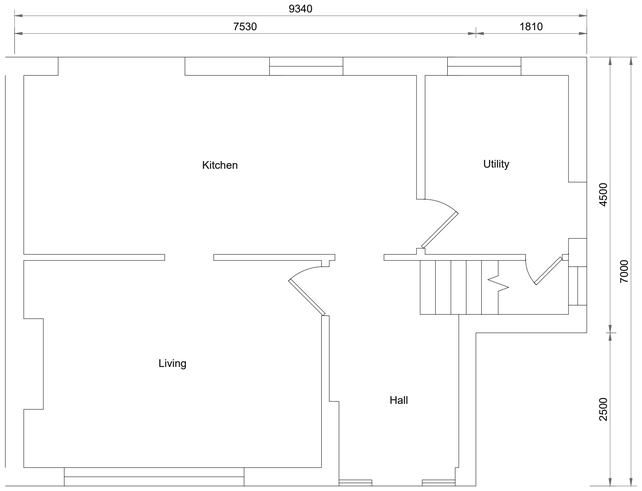

Existing Ground Floor Plan
Scale 1:50@A1

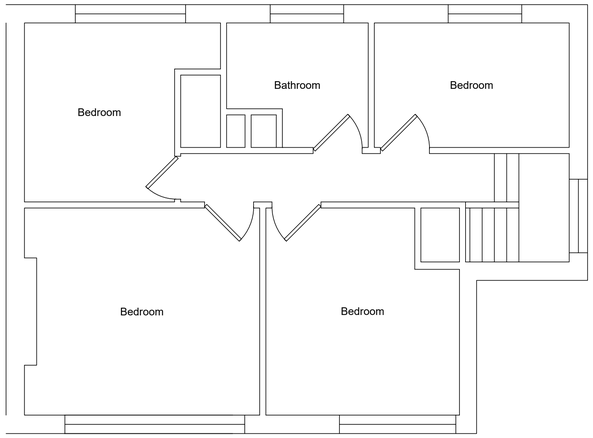

Existing First Floor Plan
Scale 1:50@A1

Rev S4-P01 - Issued for approval (28.06.26)

Project:
Proposed extension to
No.3 Moat Lane
Perry

Drawing Title:
Existing Plans & Elevations

Drawn By:	Checked By:	Scales:	Date:
CB	CB	1:50 @A1 1:100 @A3	Jun 2026

RGL Project Ref:	Specification(s):
3ML	

Drawing Number:
3ML001

Issue Purpose:	Status:
FOR APPROVAL	S4-P01 Suitability-Revision