

Proposed Front Elevation
Scale 1:50@A1

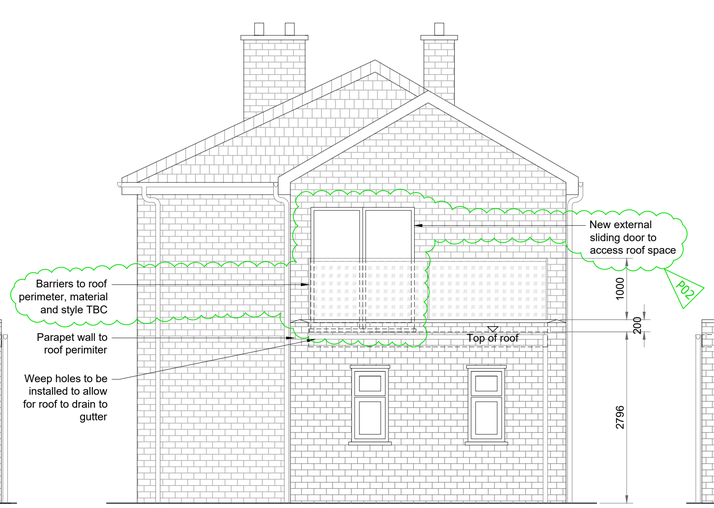

Proposed Side Elevation
Scale 1:50@A1



Proposed Rear Elevation
Scale 1:50@A1

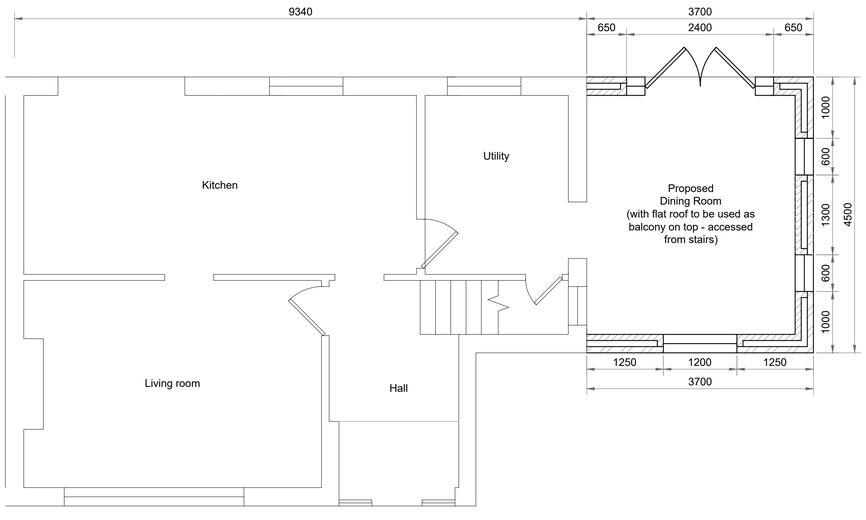

Proposed Ground Floor Plan
Scale 1:50@A1

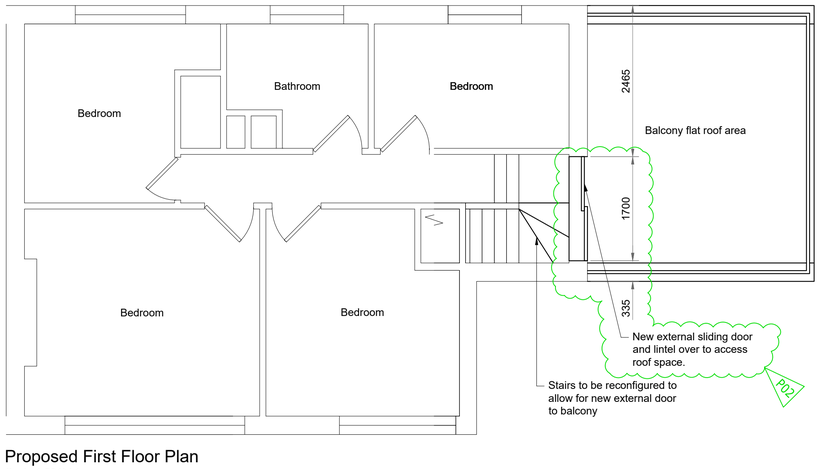

Proposed First Floor Plan
Scale 1:50@A1

Rev S4-P02 - Door updated in clouded area (13.09.26)
Rev S4-P01 - Issued for approval (28.06.26)

Project:
Proposed extension to
No.3 Moat Lane
Perry

Drawing Title:
Proposed Plans & Elevations

Drawn By:	Checked By:	Scales:	Date:
CB	CB	1:50 @A1 1:100 @A3	Jun 2026

RGL Project Ref:	Specification(s):
3ML	

Drawing Number:
3ML002

Issue Purpose:	Status:
FOR APPROVAL	S4-P02 Suitability-Revision