
COPYRIGHT AND CONFIDENTIAL INFORMATION
The copyright of this confidential document and all information contained in it is owned by ATVC Services. This document and all information in it are not to be made available to the public or to anyone else (whether in the United Kingdom or elsewhere), by written or oral description, or by use, or in any other way, unless by prior written authority from the copyright owner.
The principle points of construction only are illustrated. Layout and dimensions are subject to confirmation and detailed design.


THIS DRAWING MUST NOT BE USED FOR CONSTRUCTION PURPOSES

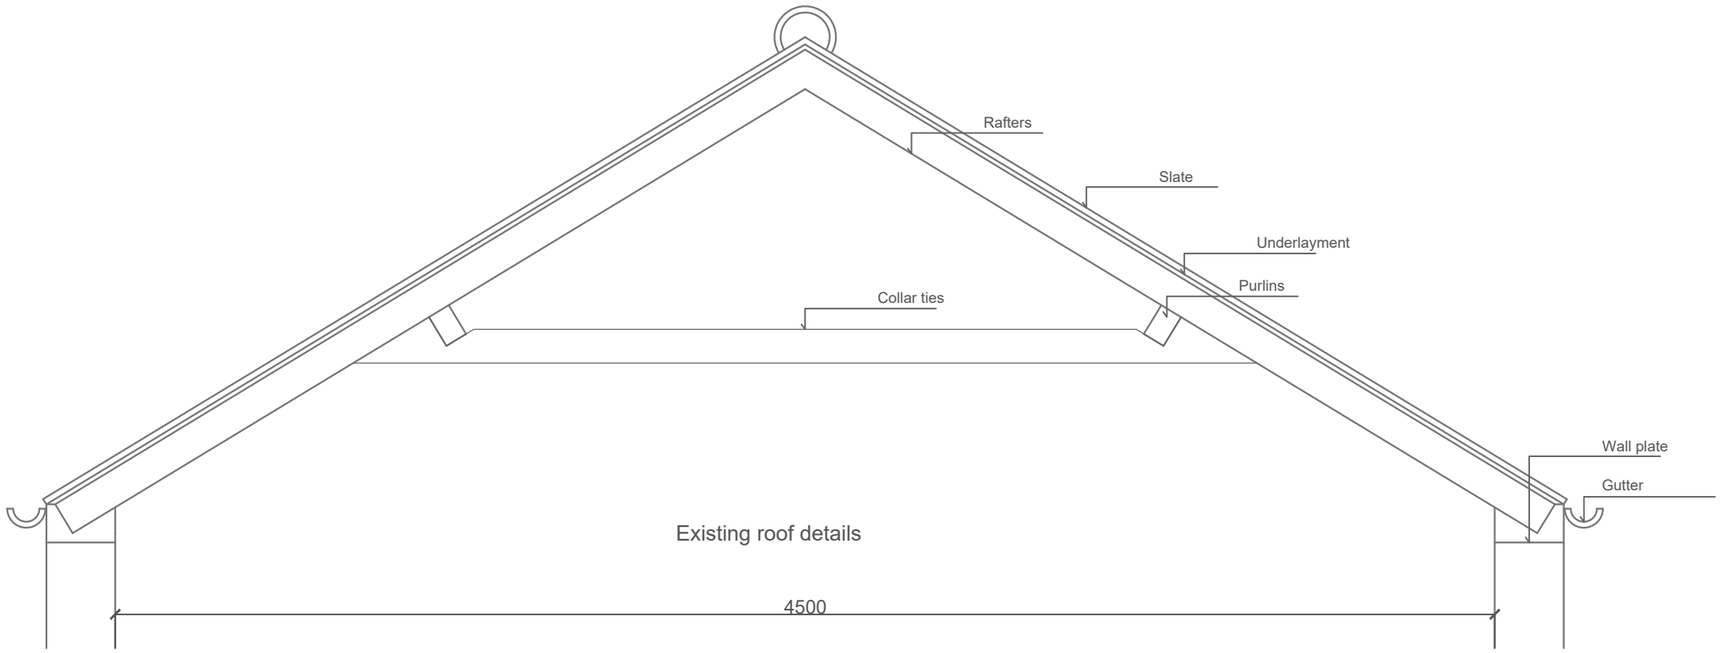

Existing roof details



Existing roof elevation. It is poorly because broken rafter and collar ties and bulging brick work to front wall.
Please refer to specification for details.

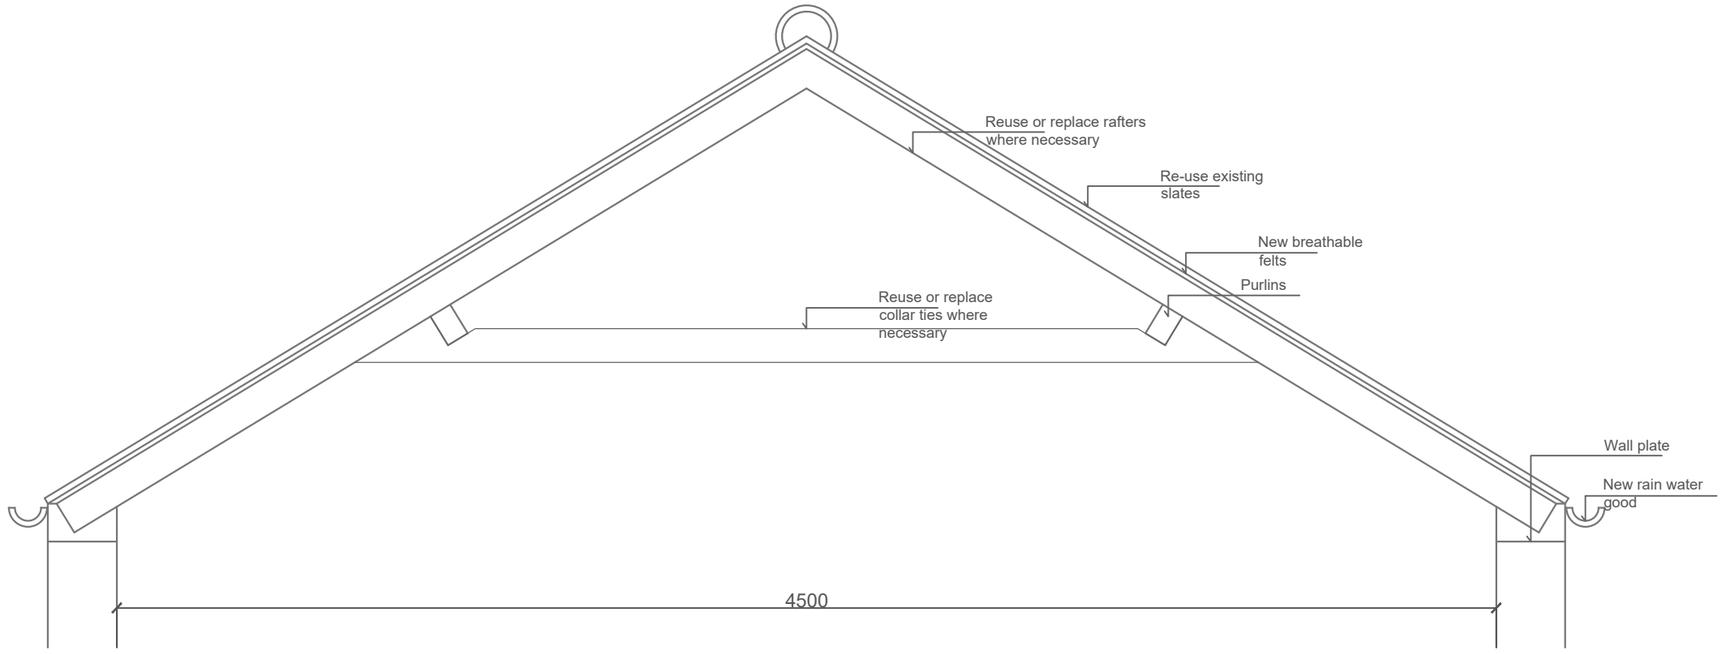

Proposed roof details

1:20

400mm 0 400mm 800mm 1200mm 1600mm 2000mm

Brooke House
Thrapston Road, Ellington
Huntingdon
PE28 0AE

Project no: 907 2YB

Date: 05/06/2026
Drawing no: 07
Existing and proposed slate roof details

Scale 1:20

Notes:

Drawn by:
Hawkins Historic Ltd.

HAWKINS HISTORIC LTD