
Brook House, Thrapston Road, PE28 0AE

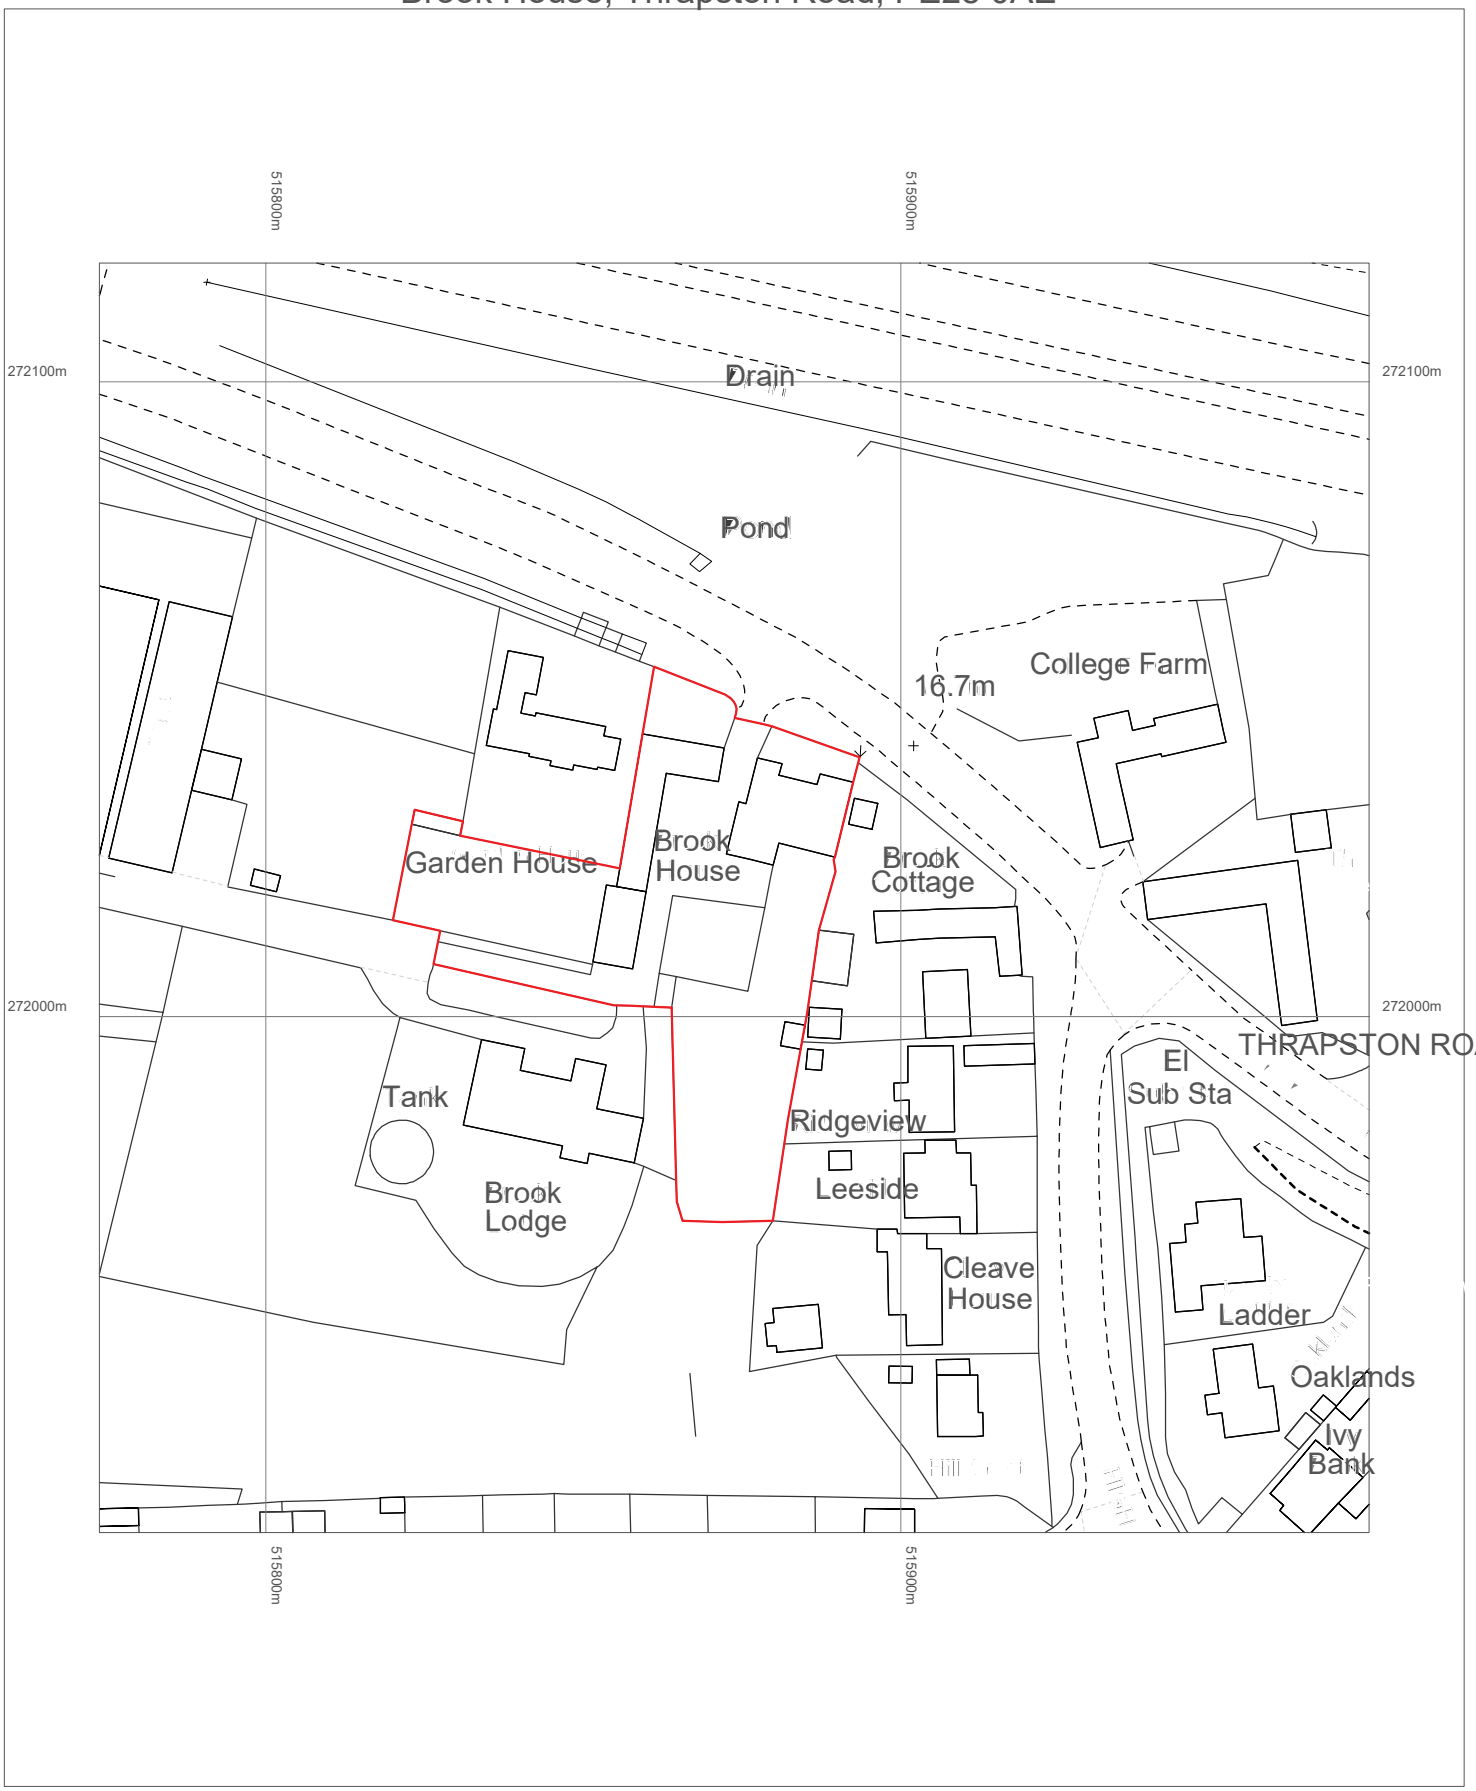

0 5 10 15 20 25 30 35 40 45 50
m

Brook House
Thrapston Road,
Ellington,
Cambridgeshire
PE28 0AE

OS MasterMap 1250/2500/10000 scale
Friday, June 5, 2026, ID: NMC-01281562
www.nationalmapcentre.co.uk

1:1250 scale print at A4, Centre: 515874 E, 272019 N

©Crown Copyright Ordnance Survey. Licence no. AC0000814278

N

Ordnance Survey Licensed Data

NATIONAL MAP CENTRE