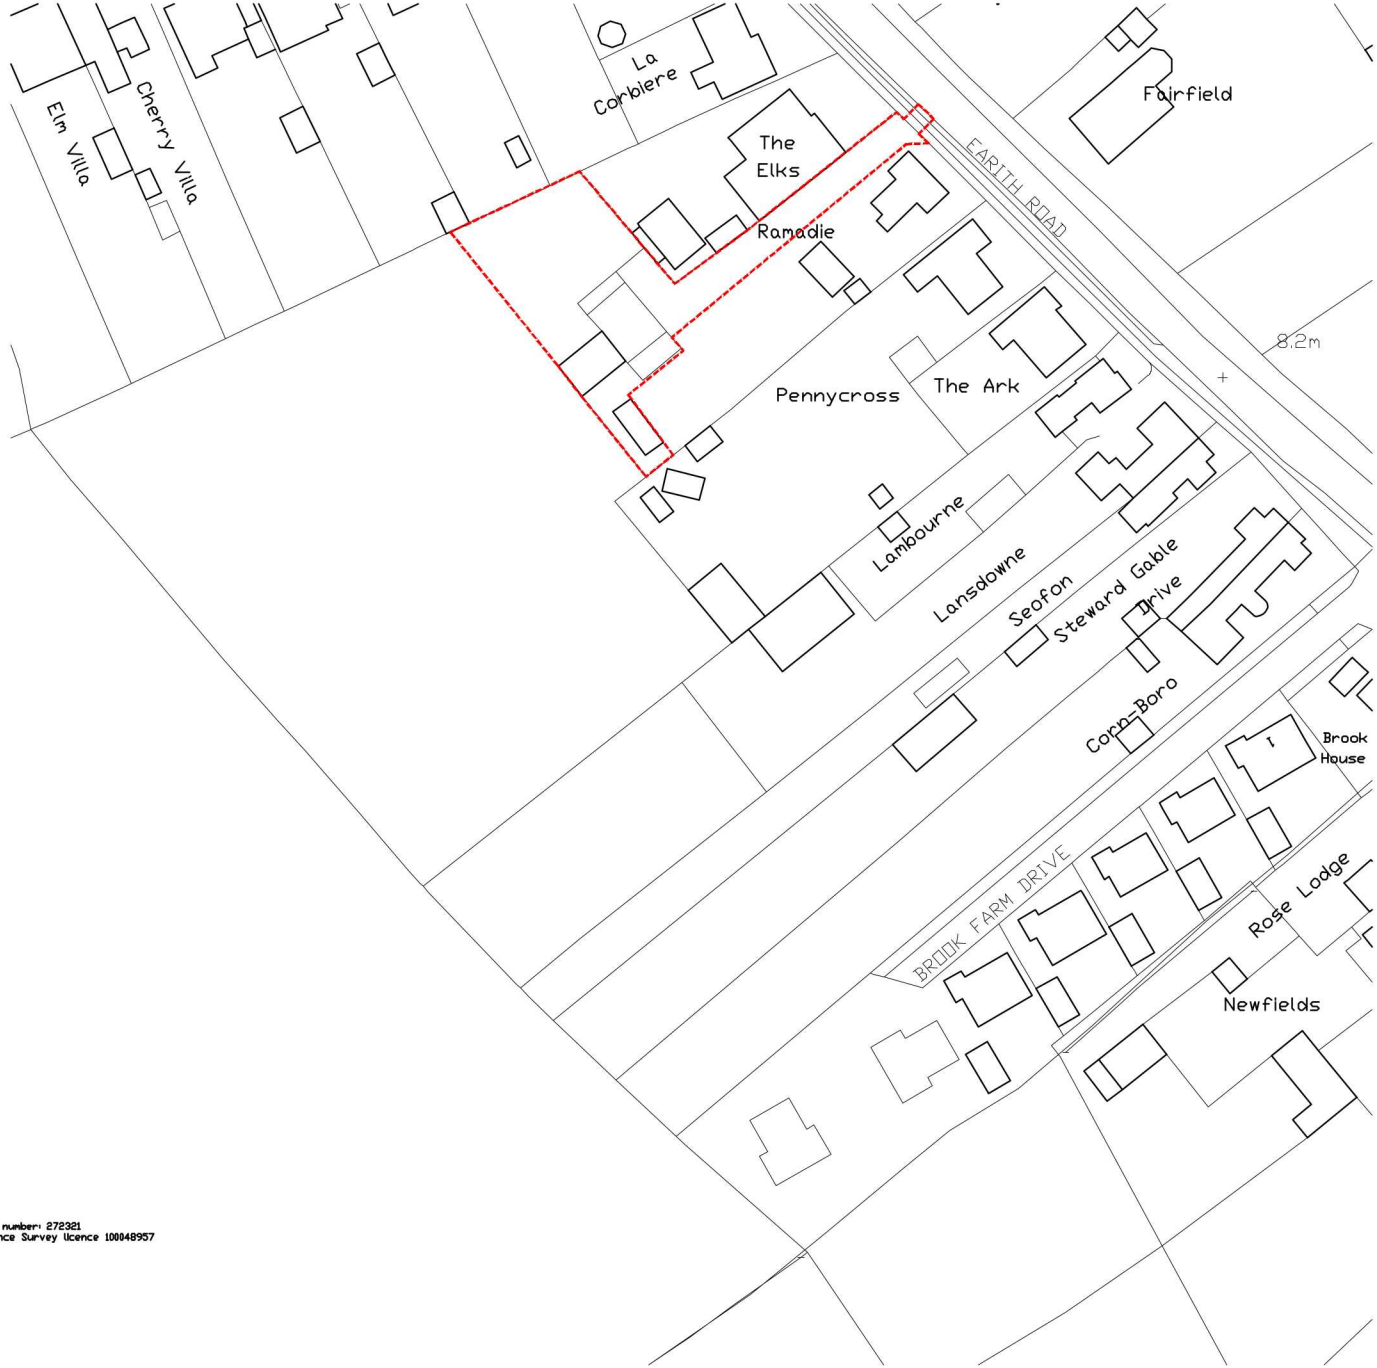

Serial number: 272321
Ordnance Survey Licence 100048957

LEGEND

SITE BOUNDARY

drawing title LOCATION PLAN Rev-B

scale 1:1250 original A4

address 25 Cromwell Road
Cambridge
Cambridgeshire
CB1 3EB

telephone +44 (0)1223 212253
email info@29architecture.co.uk
website www.29architecture.co.uk

TWENTY NINE. ARCHITECTURE + PLANNING