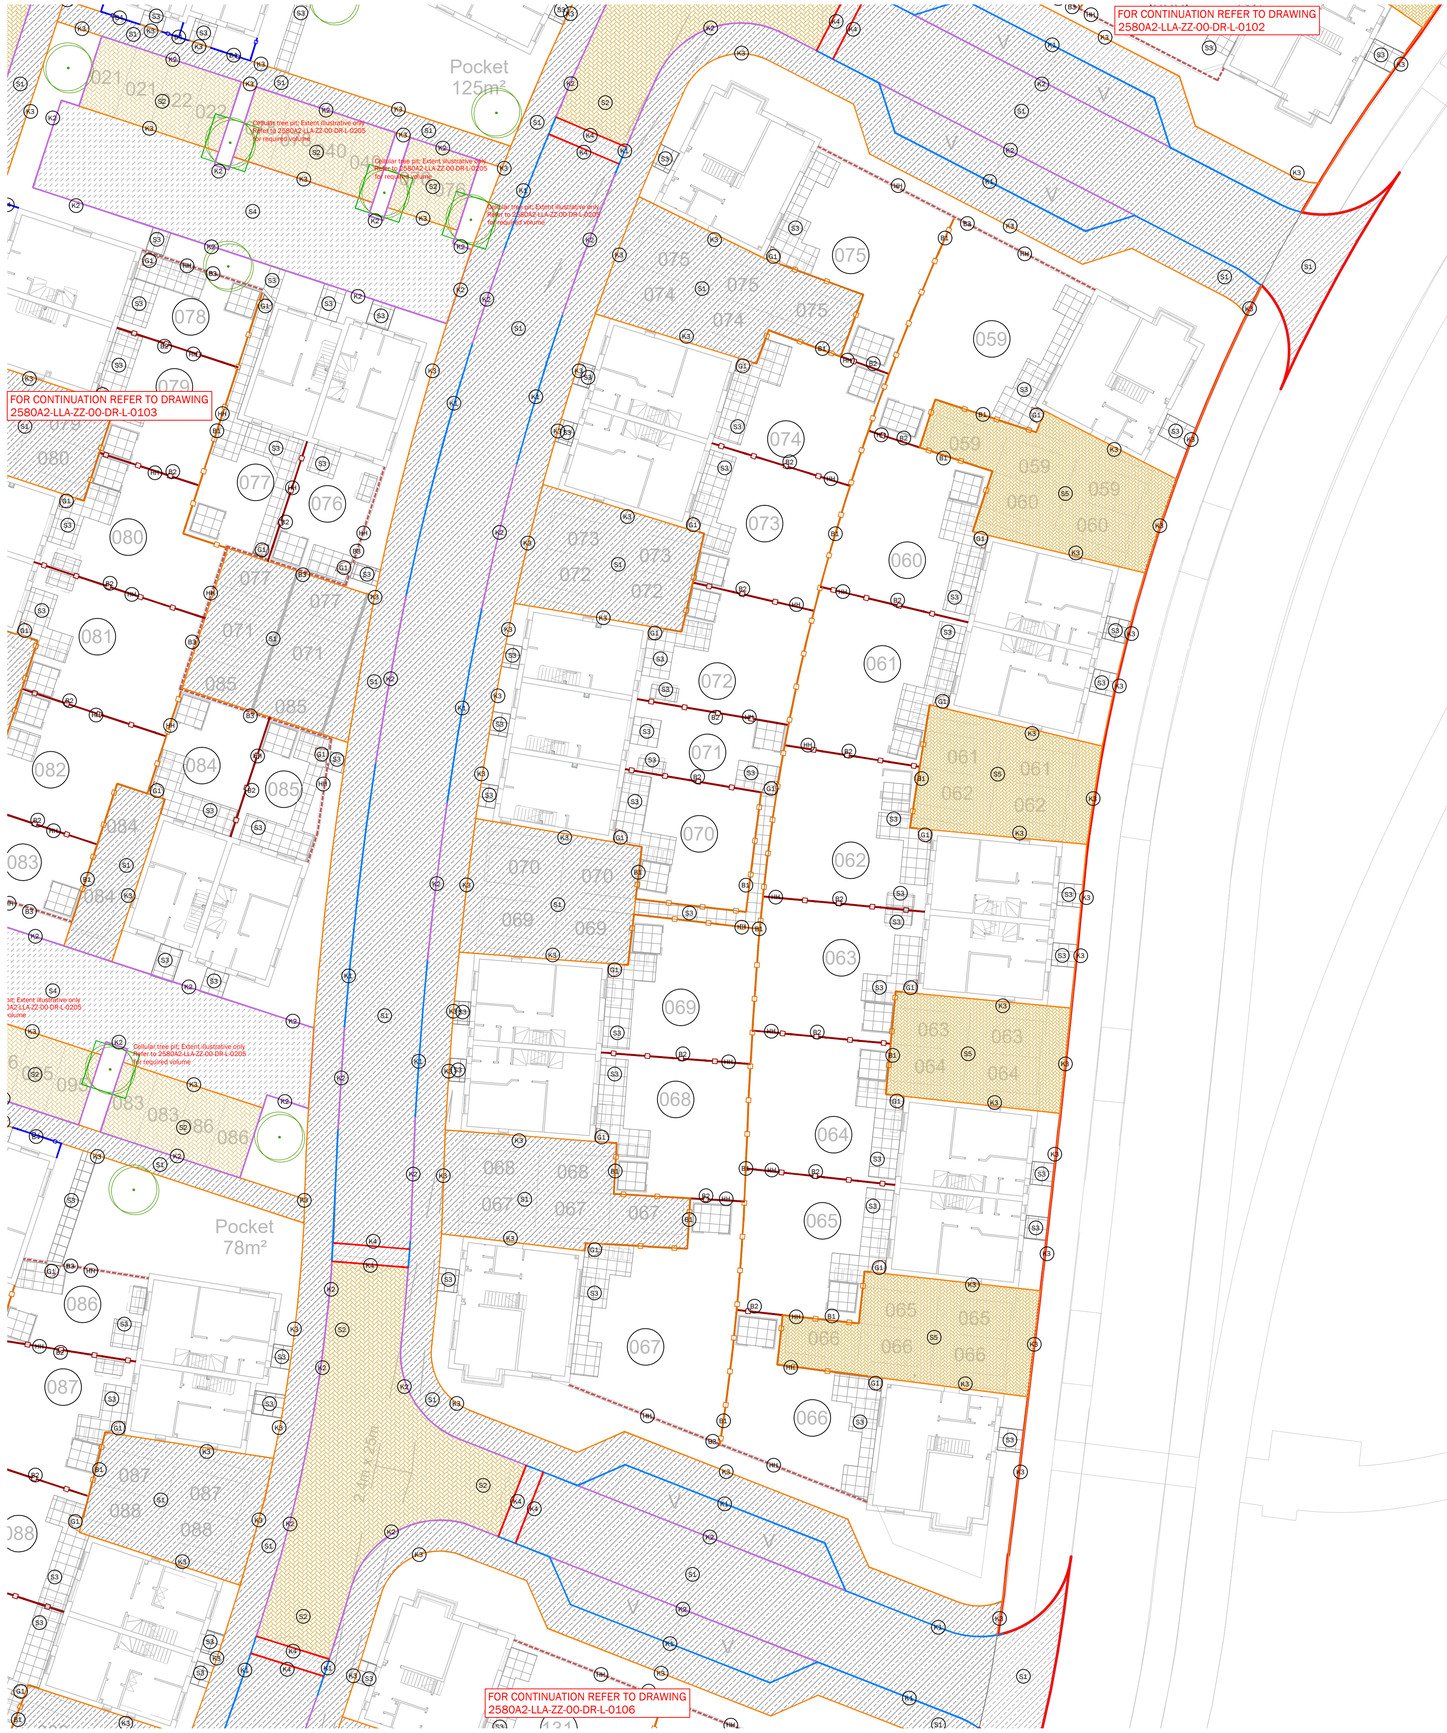



LEGEND

Surfacing

- S1 — Proposed macadam roads & pavements; to adoptable standards and engineers specification
- S2 — Proposed Europa block paving by Charcon; 201x100x80mm; colour - Autumn; herringbone; or similar approved
- S3 — Proposed Moordale flag paving by Charcon; 450x450x50mm; colour - Natural; stack bond; or similar approved
- S4 — Proposed rolled asphalt with buff limestone chippings to drives; to engineers specification
- S5 — Proposed Europa block paving by Charcon; 200x100x60mm; colour - Autumn; herringbone; or similar approved
- SG — Proposed amenity gravel 10-20mm size contained within timber edging were necessary or similar approved

Kerbs

- K1 — Proposed British Standard kerb by Charcon; 125mm width; with upstand; or similar approved
- K2 — Proposed British Standard kerb by Charcon; 125mm width; with 25mm upstand; or similar approved
- K3 — Proposed British Standard concrete edging by Charcon; 50mm width; flush; or similar approved
- K4 — Proposed dished channel kerb by Charcon; 125mm width; flush; or similar approved

Ecological Features

- HH — Proposed hedgehog hole
- LP — Proposed log pile

Other

- Proposed tree; refer to planting proposals for details
- Proposed RootSpace urban tree planting system by GreenBlue Urban; or similar approved; exact extents to manufacturers recommendation
- Site application boundary

Boundary Treatments

- BT1 — Proposed timber closeboard fence to rear boundary on timber posts; 1800mm height; or similar approved
- BT2 — Proposed timber larchlap fence to intermediate boundaries on timber posts; 1800mm height; or similar approved
- BT3 — Proposed wall to architects specification; 1800mm height
- BT4 — Proposed Bushberry metal railings by Zaun; 1200mm height; Gates to match were required. PPC to RAL 9005 (Jet Black); or similar approved
- BT5 — 1.5m high walls with 0.3m high trellis above to architects details
- G1 — Proposed timber closeboard gate (or to match fence type) to include latch and ironmongery ; 1800mm height; or similar approved
- G2 — Proposed vertical bar steel 'Alley Gates' with mechical code lock; 1800mm height; PPC to RAL 9005 or similar approved

Furniture and Features

- F1 — Proposed Ripon Seat by Broxap; 2000x605x797mm; metalwork to RAL 9005 (Jet Black); or similar approved
- F2 — Proposed Derby E Litter Bin by Broxap; 1020x535x535mm; 120L; metalwork to RAL 7016 (Anthracite Grey); or similar approved
- F3 — Proposed Cannock Chase Picnic Bench by Broxap; (BX14 3210) 2440mm x 1400mm x 800mm. All Steel Rootfixed; metalwork to RAL 7016 (Anthracite Grey); or similar approved
- Proposed Robinia stepping post by Miracle Play (MB00515); or similar approved
- Proposed Robinia 2-person seesaw by Miracle Play (MB00337); or similar approved
- Proposed Paras Robinia trio balance beam by Miracle Play (TBR7141); or similar approved

DRAWING FOR PLANNING PURPOSES ONLY, DO NOT CONSTRUCT FROM THIS DRAWING

ALL DRAINAGE (INCLUDING LEVELS) TO ENGINEERS DETAILS

ALL LIGHTING TO BE DESIGNED BY SPECIALIST

ALL BUILDUPS AND RETAINING STRUCTURES TO ENGINEERS DETAILS

FOR OTHER LANDSCAPE DRAWINGS REFER TO THE FOLLOWING:

Landscape Masterplan
- 2580-LLA-ZZ-00-DR-L-0001

Detailed Planting Proposals
- 2580A2-LLA-ZZ-00-DR-L-0201 to 0204

Landscape Specification and Details
- 2580A2-LLA-ZZ-00-DR-L-0301




Location Plan - Not to Scale

0 1 2 5 10m

Scale in metres

| Rev | Date | Description | Drn |
|---|---|---|---|
| P10 | 04.03.25 | Paving specification update | AF |
| P09 | 10.02.25 | Updated to legend | BW |
| P08 | 17.12.24 | Updated to revised site layout | BW |
| P07 | 21.11.24 | Updated to front path | BW |
| P06 | 01.11.24 | Updated to comments | BW |
| P05 | 26.09.24 | Updated to revised site layout | BW |
| P04 | 14.10.22 | Absorb all LPA comments | AF |
| P03 | 17.08.22 | Adjustments to latest layout & comments | KYZ |
| P02 | 23.03.22 | Redline adjusted | ML |
| P01 | 21.03.22 | First issue | KYZ |

Title: Detailed Hard Landscape Proposals Sheet 4 of 6

Project: Wintringham, Parcel 5
Client: Urban & Civic

Date: March 2022
Scale: 1:200 @ A1

Drawing No: 2580A2-LLA-ZZ-00-DR-L-0104
Revision: P10
Suitability: Planning

Project No: 2580A2

T: +44 (0)1279 647044 E: office@lizlake.com www.lizlake.com

COPYRIGHT Liz Lake Associates
Information contained in this drawing is confidential and may not be used for any purpose other than that for which the drawing is supplied without prior written authority of Liz Lake Associates. This drawing is copyright and may not be copied except within the agreed conditions of supply.

BASE MAPPING:
Reproduced from Ordnance Survey map data by permission of Ordnance Survey © Crown copyright 2022. Licence No. 100007196.
© Crown copyright and database rights 2020 Ordnance Survey 0100031673. Scale 1:1250
This drawing may contain information and/or mapping from a number of sources and its accuracy should be verified on site.

N

LIZ LAKE ASSOCIATES
LANDSCAPE ARCHITECTS