
Location Plan

Site Address: **12, Parkway, St Ives, PE27 5NS**

PlanningPortal

Date Produced: **26-Nov-2024**

Scale: **1:1250 @A4**

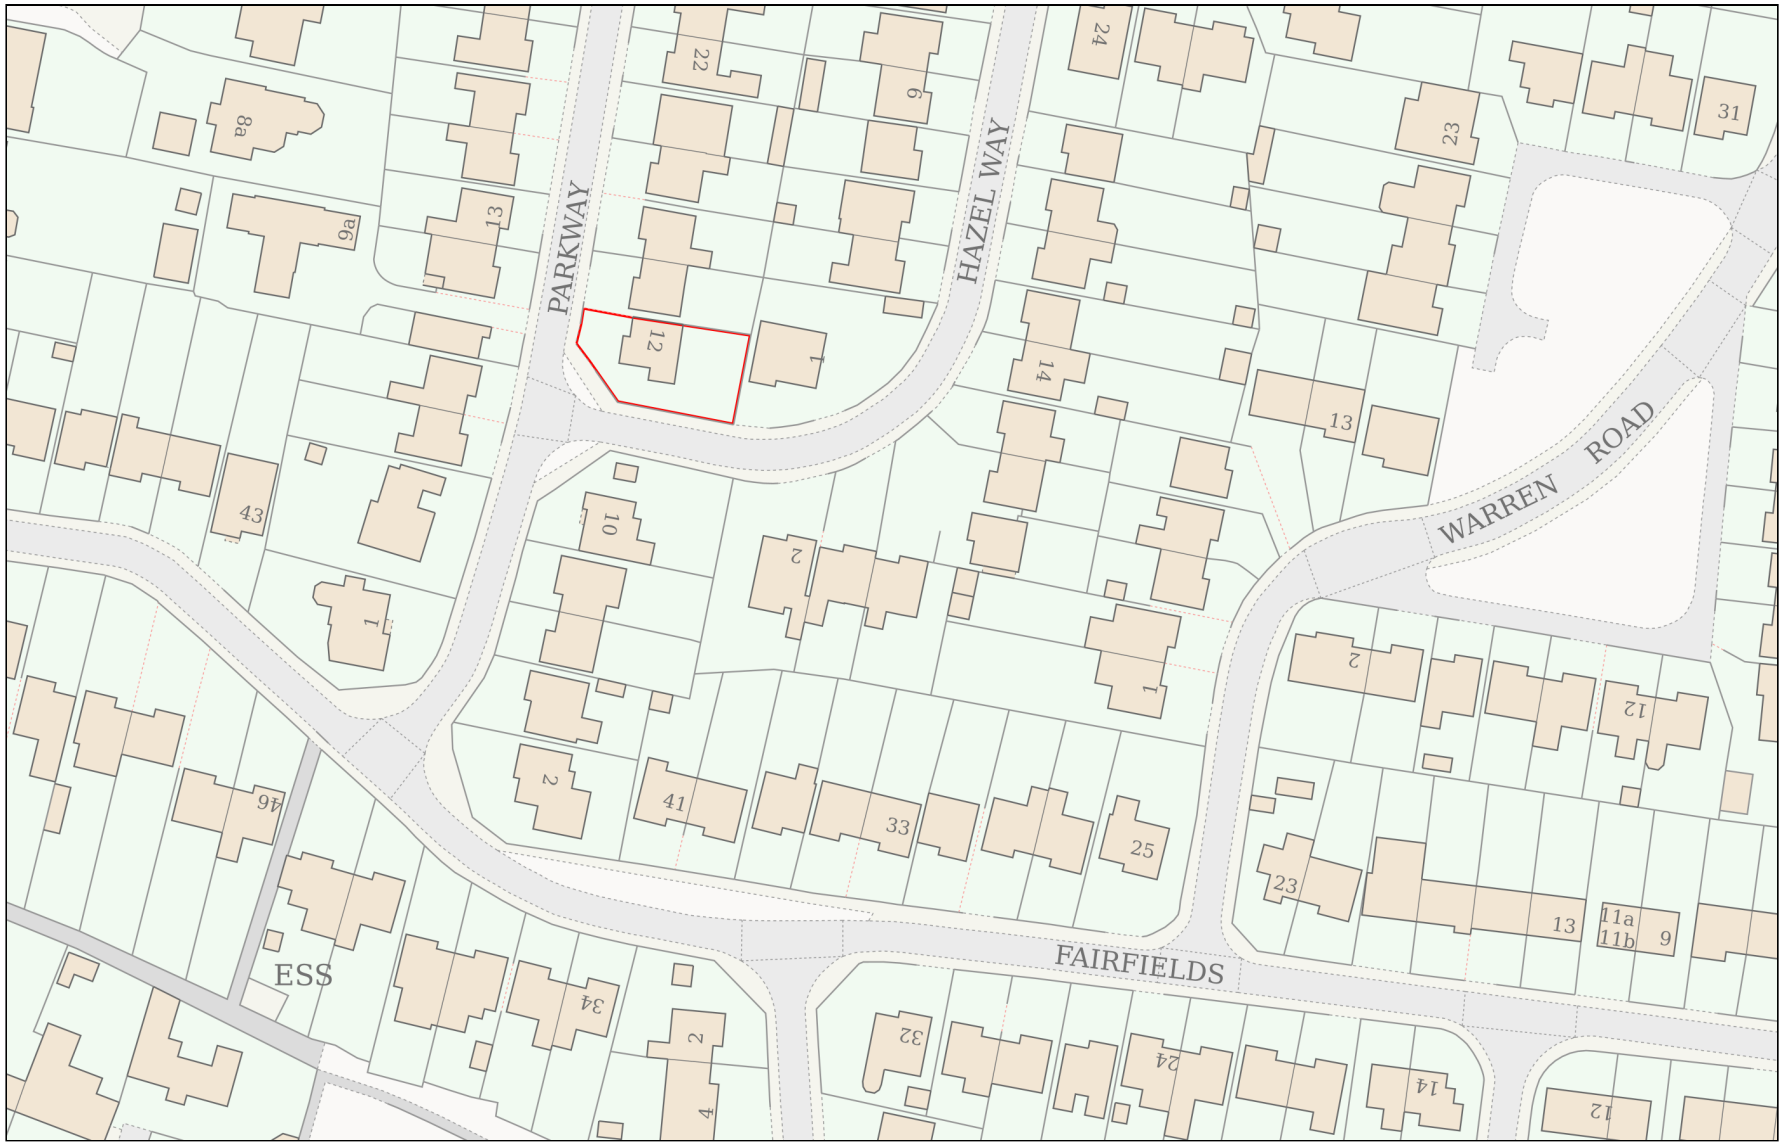

Planning Portal Reference: **PP-13575700v1**

Powered By TerraQuest

© Crown copyright and database rights 2024 OS 100042766