




PROPOSED EAST ELEVATION 1:50

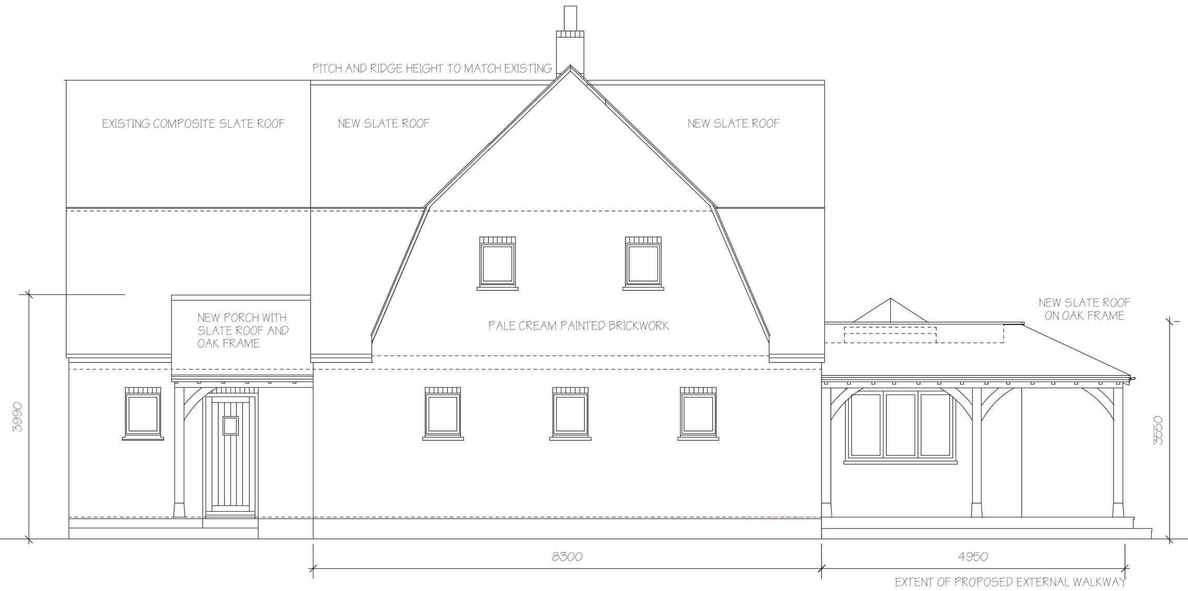

PROPOSED NORTH ELEVATION 1:50

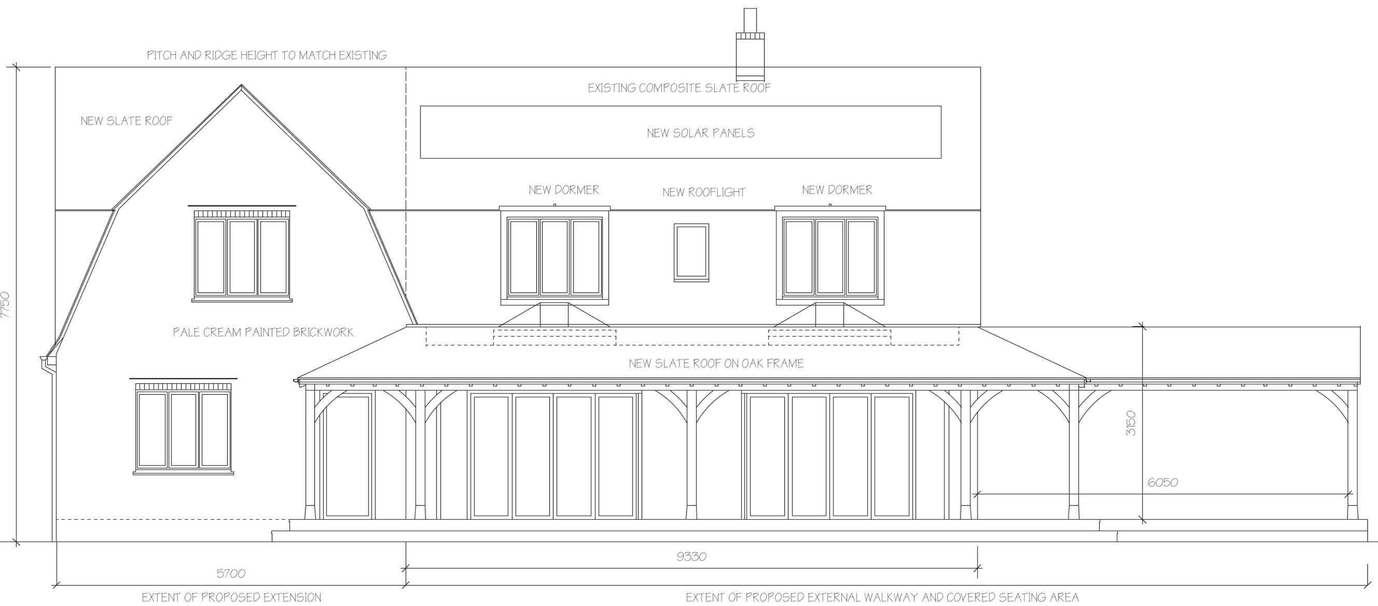

PROPOSED WEST ELEVATION 1:50

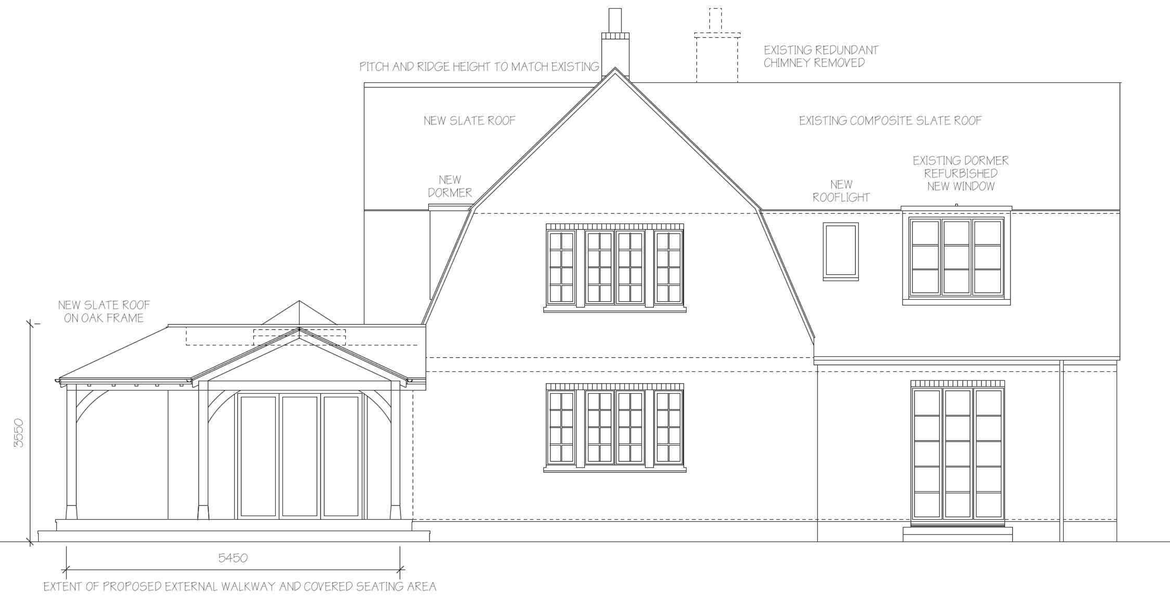

PROPOSED SOUTH ELEVATION 1:50

0 5 10M

AMANDA LATIMER ARCHITECT

6 CHURCH LANE, HEMINGFORD GREY,
CAMBRIDGESHIRE. PE28 9DE

PROJECT
CHESTNUT COTTAGE
CHURCH LANE
HEMINGFORD GREY

DRAWING TITLE
PROPOSED ELEVATIONS

SCALE 1:50/ 1:200 @ A1	DATE MARCH 2025
STATUS PRELIMINARY	DWG. NO. 6CL - PE