0 5 10M

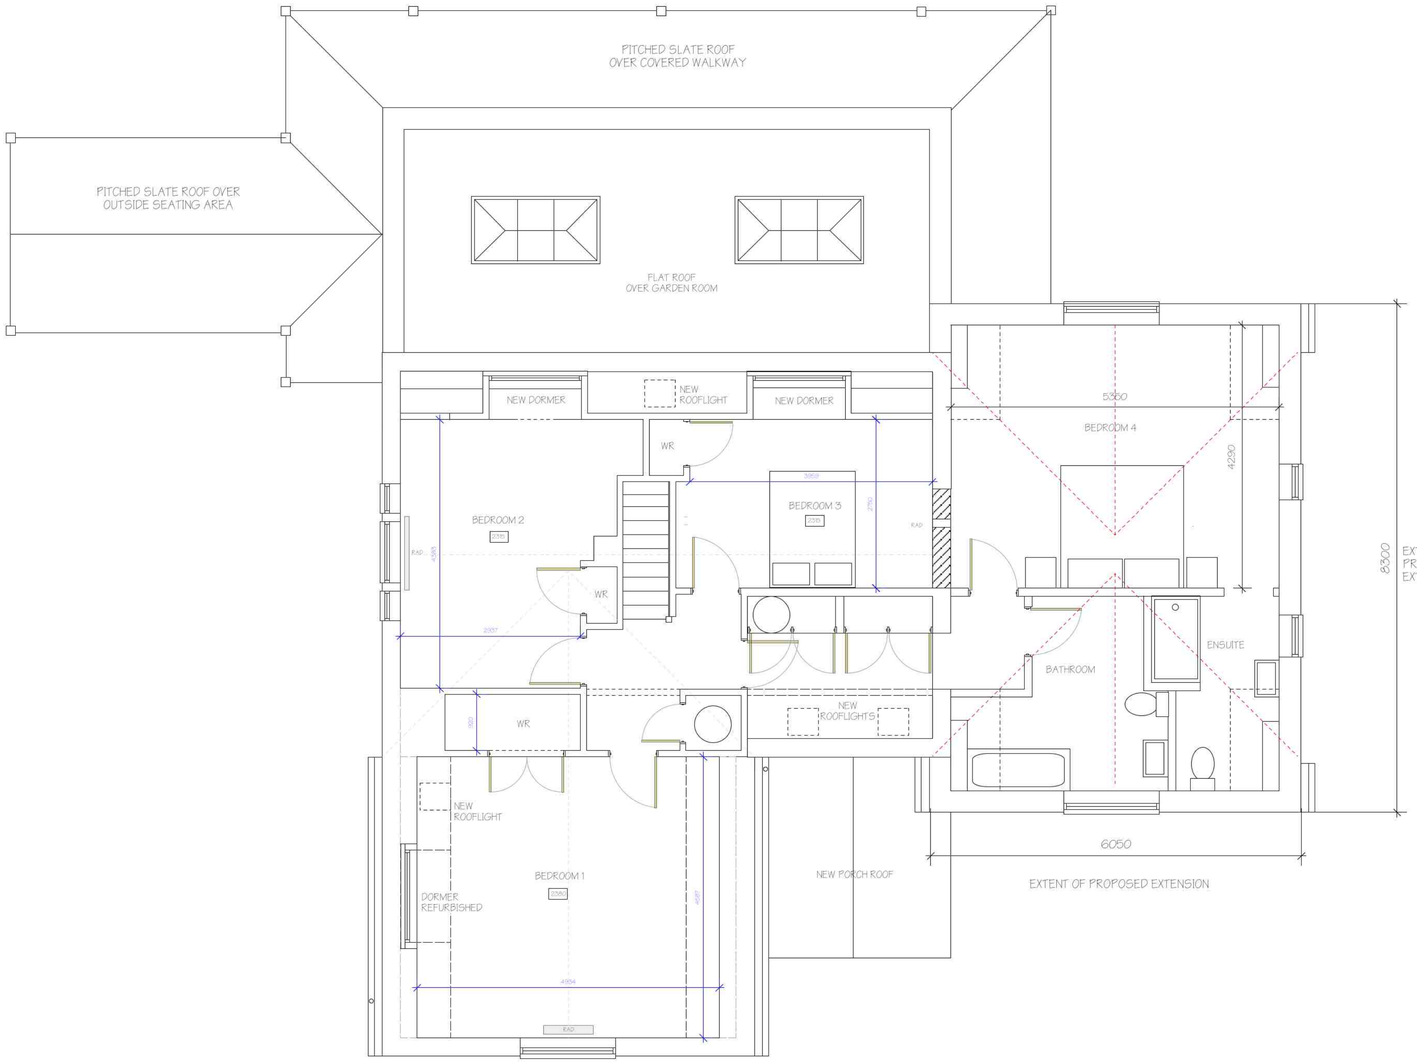

PROPOSED FIRST FLOOR PLAN 1:50

AMANDA LATIMER ARCHITECT

6 CHURCH LANE, HEMINGFORD GREY,
CAMBRIDGESHIRE. PE28 9DE

PROJECT

CHESTNUT COTTAGE
CHURCH LANE
HEMINGFORD GREY

DRAWING TITLE

PROPOSED FIRST FLOOR PLAN

SCALE 1:50/ 1:200 @ A1	DATE MARCH 2025
STATUS PRELIMINARY	DWG. NO. 6CL - PFFP