
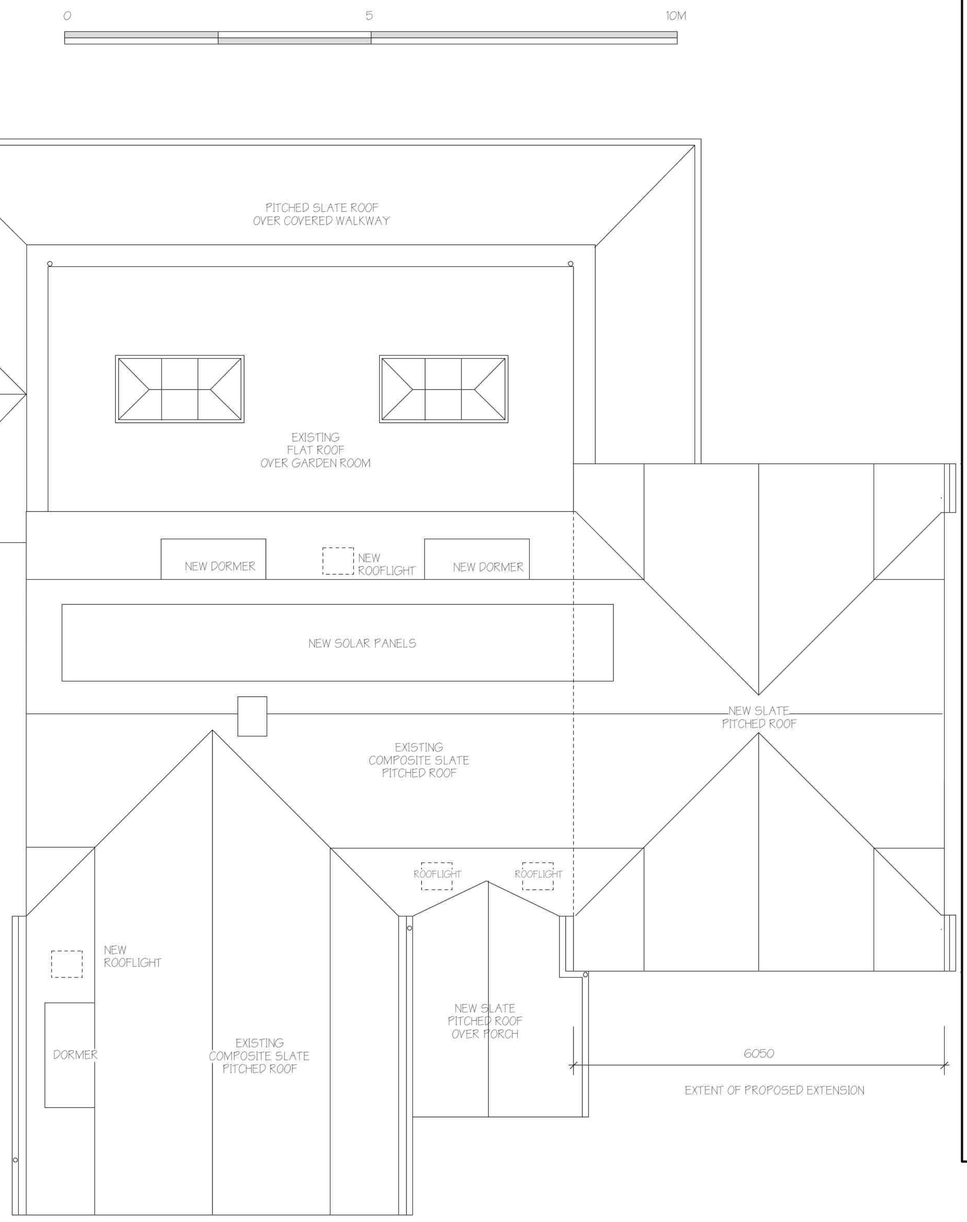


PROPOSED ROOF PLAN 1:50

N

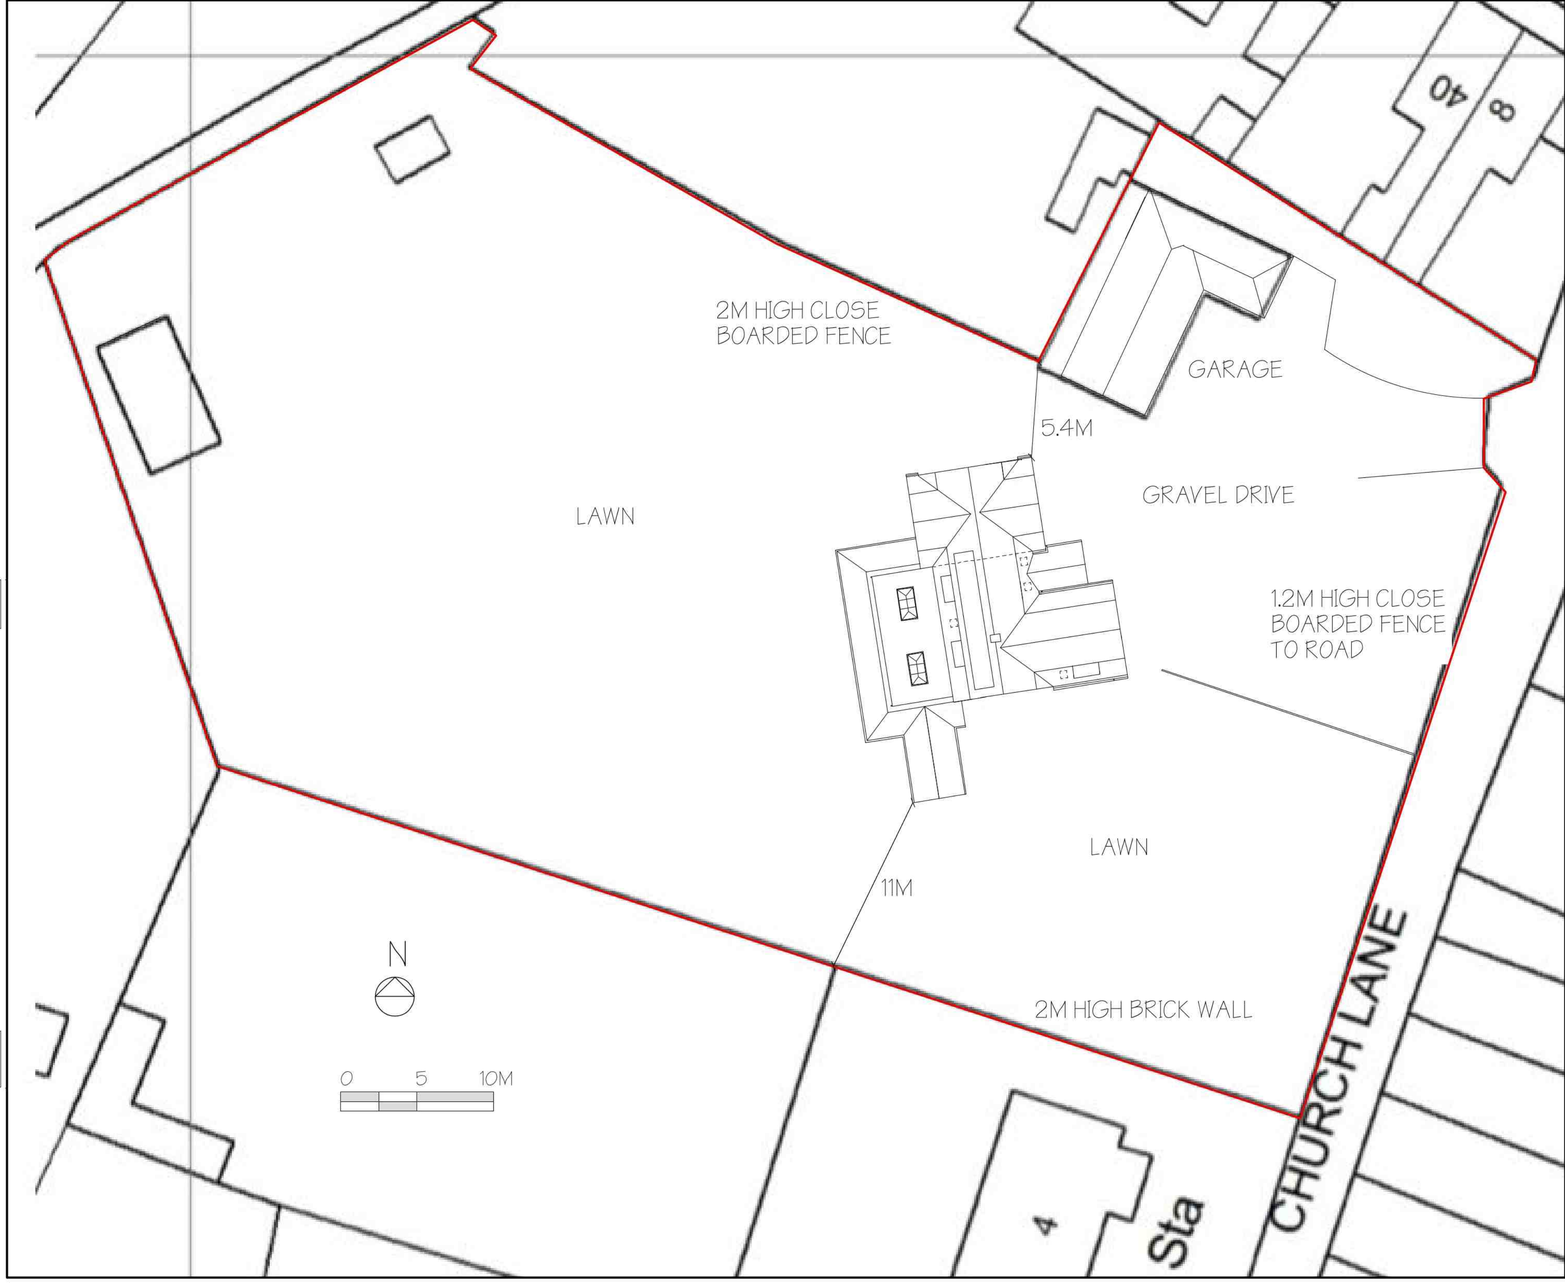

PROPOSED BLOCK PLAN 1:200

AMANDA LATIMER ARCHITECT

6 CHURCH LANE, HEMINGFORD GREY,
CAMBRIDGESHIRE. PE28 9DE

PROJECT

CHESTNUT COTTAGE
CHURCH LANE
HEMINGFORD GREY

DRAWING TITLE

PROPOSED ROOF AND BLOCK PLANS

SCALE 1:50/ 1:200 @ A1	DATE MARCH 2025
STATUS PRELIMINARY	DWG. NO. 6CL - PR / BP